



# 1010


10<sup>th</sup> FLOOR

AZURE  
RESIDENCE

AZURE RESIDENCE



@ AMWAJ ISLANDS

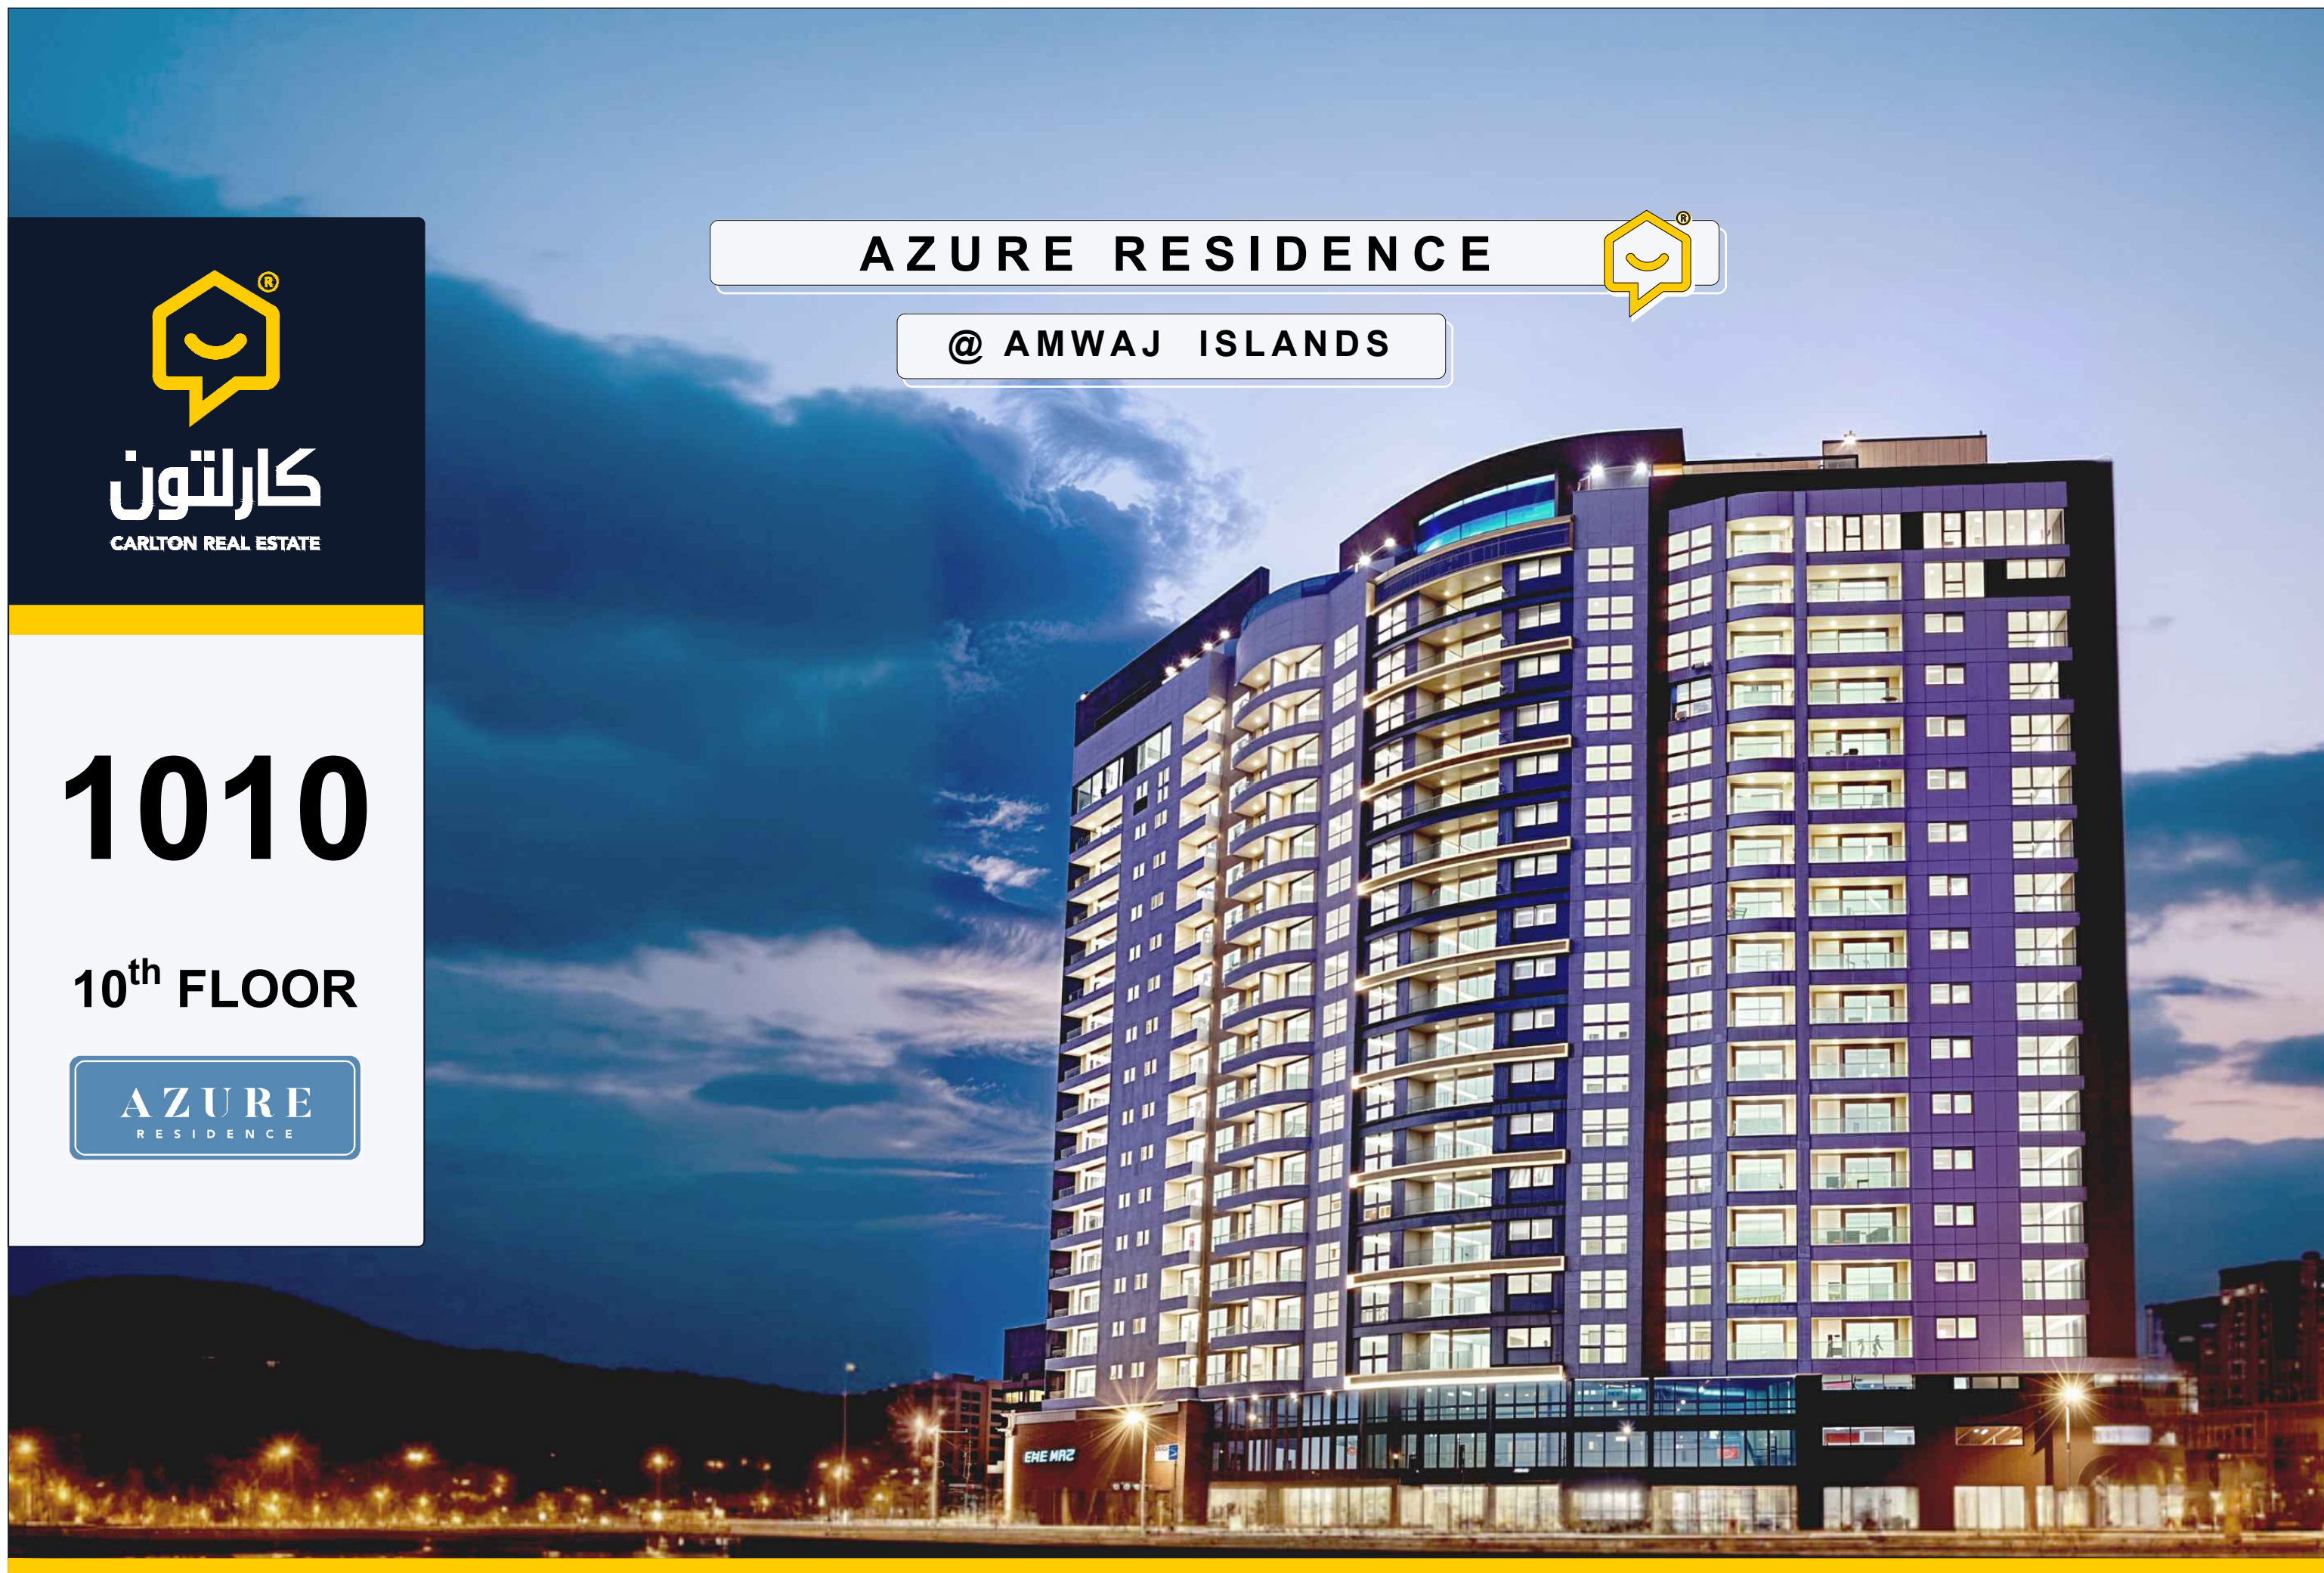



10<sup>th</sup> FLOOR  
[ TYPICAL FLOOR ]

AZURE  
RESIDENCE

APARTMENT 1010  
[ 3 BEDROOMS+ MAID ]



NOTES



PROJECT TITLE

**AZURE RESIDENCE**  
[ 21 STOREY RESIDENTIAL TOWER ]

PROJECT LOCATION

**AMWAJ ISLANDS**

PROJECT OWNER

**EXCLUSIVELY SOLD BY  
CARLTON REAL ESTATE**

DATE

**2025**

DRAWING DETAILS

SCALE

**1:300**

NORTH ARROW



CONTENT

**APARTMENT 1010  
DETAILS**

SHEET NO.

**1**

# APARTMENT 1010

[ 3 BEDROOMS+ MAID ]



10<sup>th</sup> FLOOR PLAN  
SCALE 1 : 1000

AZURE  
RESIDENCE



## NOTES



## PROJECT TITLE

**AZURE RESIDENCE**  
[ 21 STOREY RESIDENTIAL TOWER ]

## PROJECT LOCATION

**AMWAJ ISLANDS**

## PROJECT OWNER

**EXCLUSIVELY SOLD BY  
CARLTON REAL ESTATE**

## DATE

**2025**

## DRAWING DETAILS

## SCALE

**1:150**

## NORTH ARROW




## CONTENT

**APARTMENT 1010  
DETAILS**

## SHEET NO.

**2**

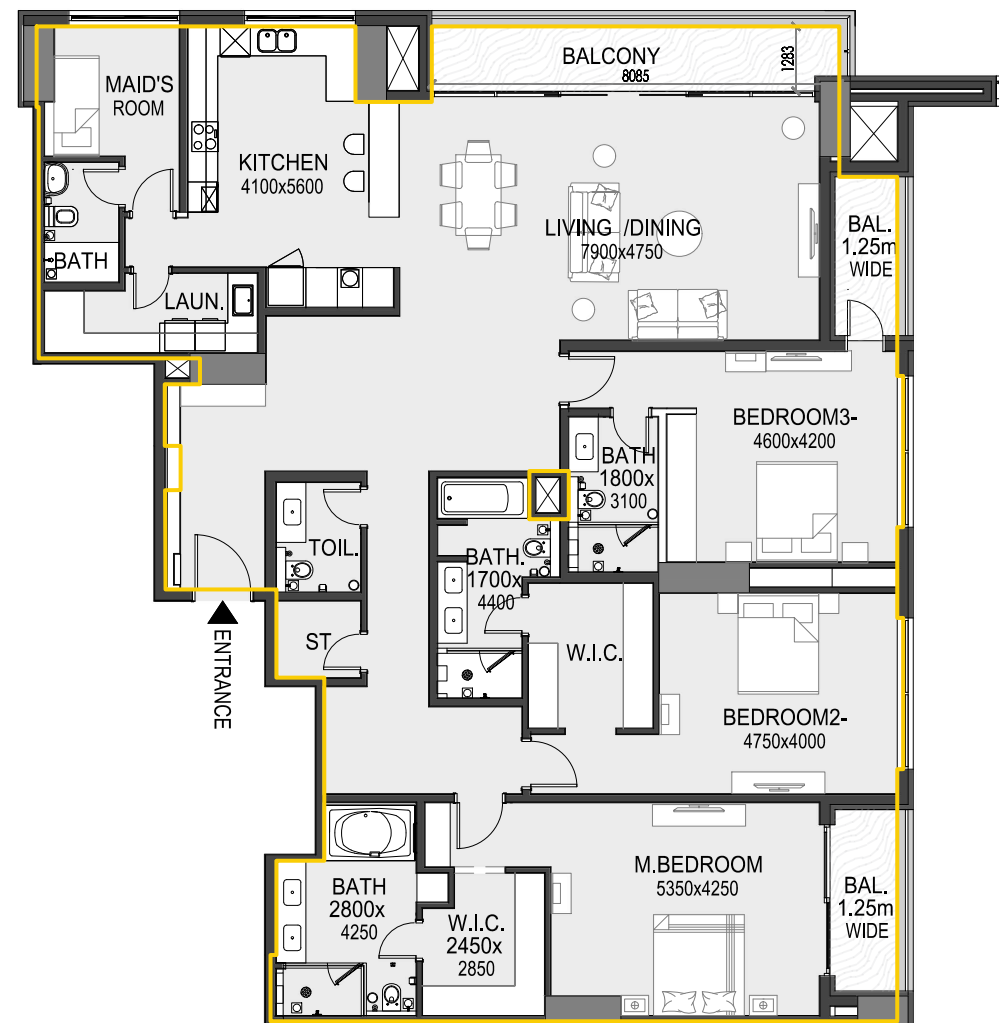

Sl. No	Unit Number	Apartment Type	Unit View	Gross Area (m <sup>2</sup> )	Net Area (m <sup>2</sup> )	Balcony (m <sup>2</sup> )	Components
87	1010	3 BR + Maid	Sea View	275.6 m <sup>2</sup>	256.8 m <sup>2</sup>	18.8 m <sup>2</sup>	3 Bedrooms / 1 Maid / 5 Toilets (4 Baths + 1 WC) 1 Living & Dining / 1 Kitchen / 1 Laundry / 1 Store