



1403

14<sup>th</sup> FLOOR

AZURE  
RESIDENCE

AZURE RESIDENCE



@ AMWAJ ISLANDS





14<sup>th</sup> FLOOR  
[ TYPICAL FLOOR ]

AZURE  
RESIDENCE

APARTMENT 1403  
[ 2 BEDROOMS+ MAID ]



NOTES



PROJECT TITLE

**AZURE RESIDENCE**  
[ 21 STOREY RESIDENTIAL TOWER ]

PROJECT LOCATION

**AMWAJ ISLANDS**

PROJECT OWNER

**EXCLUSIVELY SOLD BY  
CARLTON REAL ESTATE**

DATE

**2025**

DRAWING DETAILS

SCALE

**1:300**

NORTH ARROW



CONTENT

**APARTMENT 1403  
DETAILS**

SHEET NO.


**1**

# APARTMENT **1403** [ 2 BEDROOMS+ MAID ]



**14<sup>th</sup> FLOOR PLAN**  
SCALE 1 : 1000

**A Z U R E**  
RESIDENCE

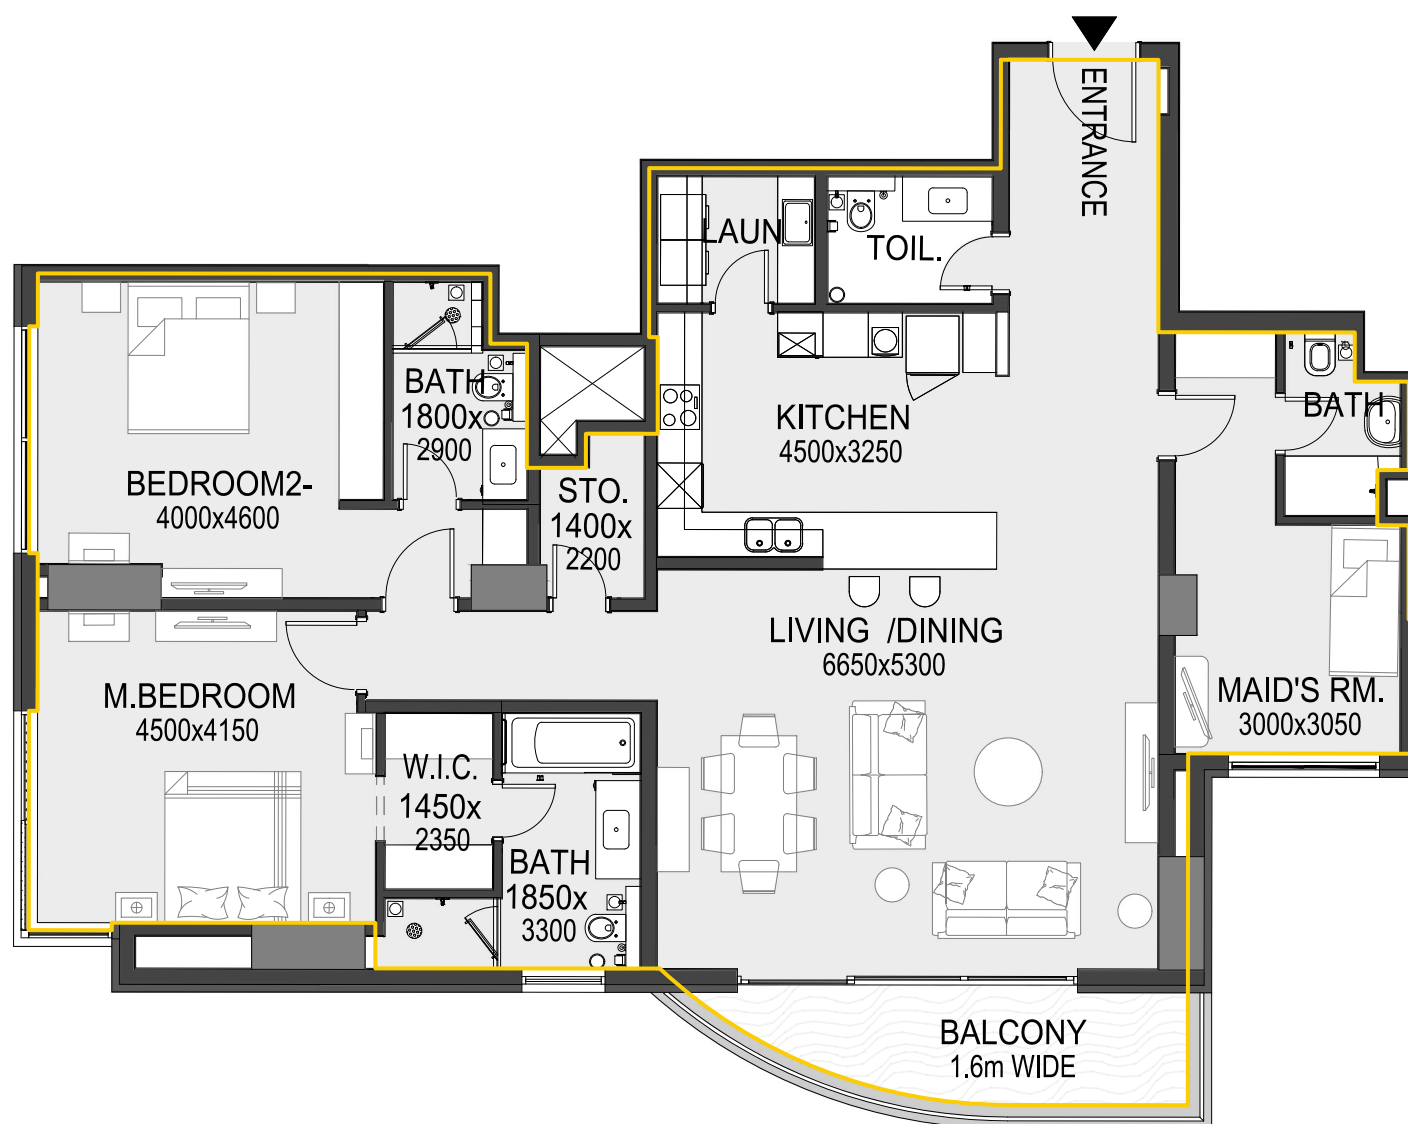

Sl. No	Unit Number	Apartment Type	Unit View	Gross Area (m <sup>2</sup> )	Net Area (m <sup>2</sup> )	Balcony (m <sup>2</sup> )	Components
124	<b>1403</b>	2 BR + Maid	Play Ground	<b>171.3 m<sup>2</sup></b>	163.1 m <sup>2</sup>	8.2 m <sup>2</sup>	2 Bedrooms / 1 Maid / 4 Toilets (3 Baths + 1 WC) 1 Living & Dining / 1 Kitchen / 1 Laundry / 1 Store



## NOTES



## PROJECT TITLE

**AZURE RESIDENCE**  
[ 21 STOREY RESIDENTIAL TOWER ]

## PROJECT LOCATION

**AMWAJ ISLANDS**

## PROJECT OWNER

**EXCLUSIVELY SOLD BY**  
**CARLTON REAL ESTATE**

## DATE

**2025**

## DRAWING DETAILS

## SCALE

**1:100**

## NORTH ARROW



## CONTENT

**APARTMENT 1403**  
**DETAILS**

## SHEET NO.

**2**