



1210


12th FLOOR

AZURE
RESIDENCE

AZURE RESIDENCE



@ AMWAJ ISLANDS

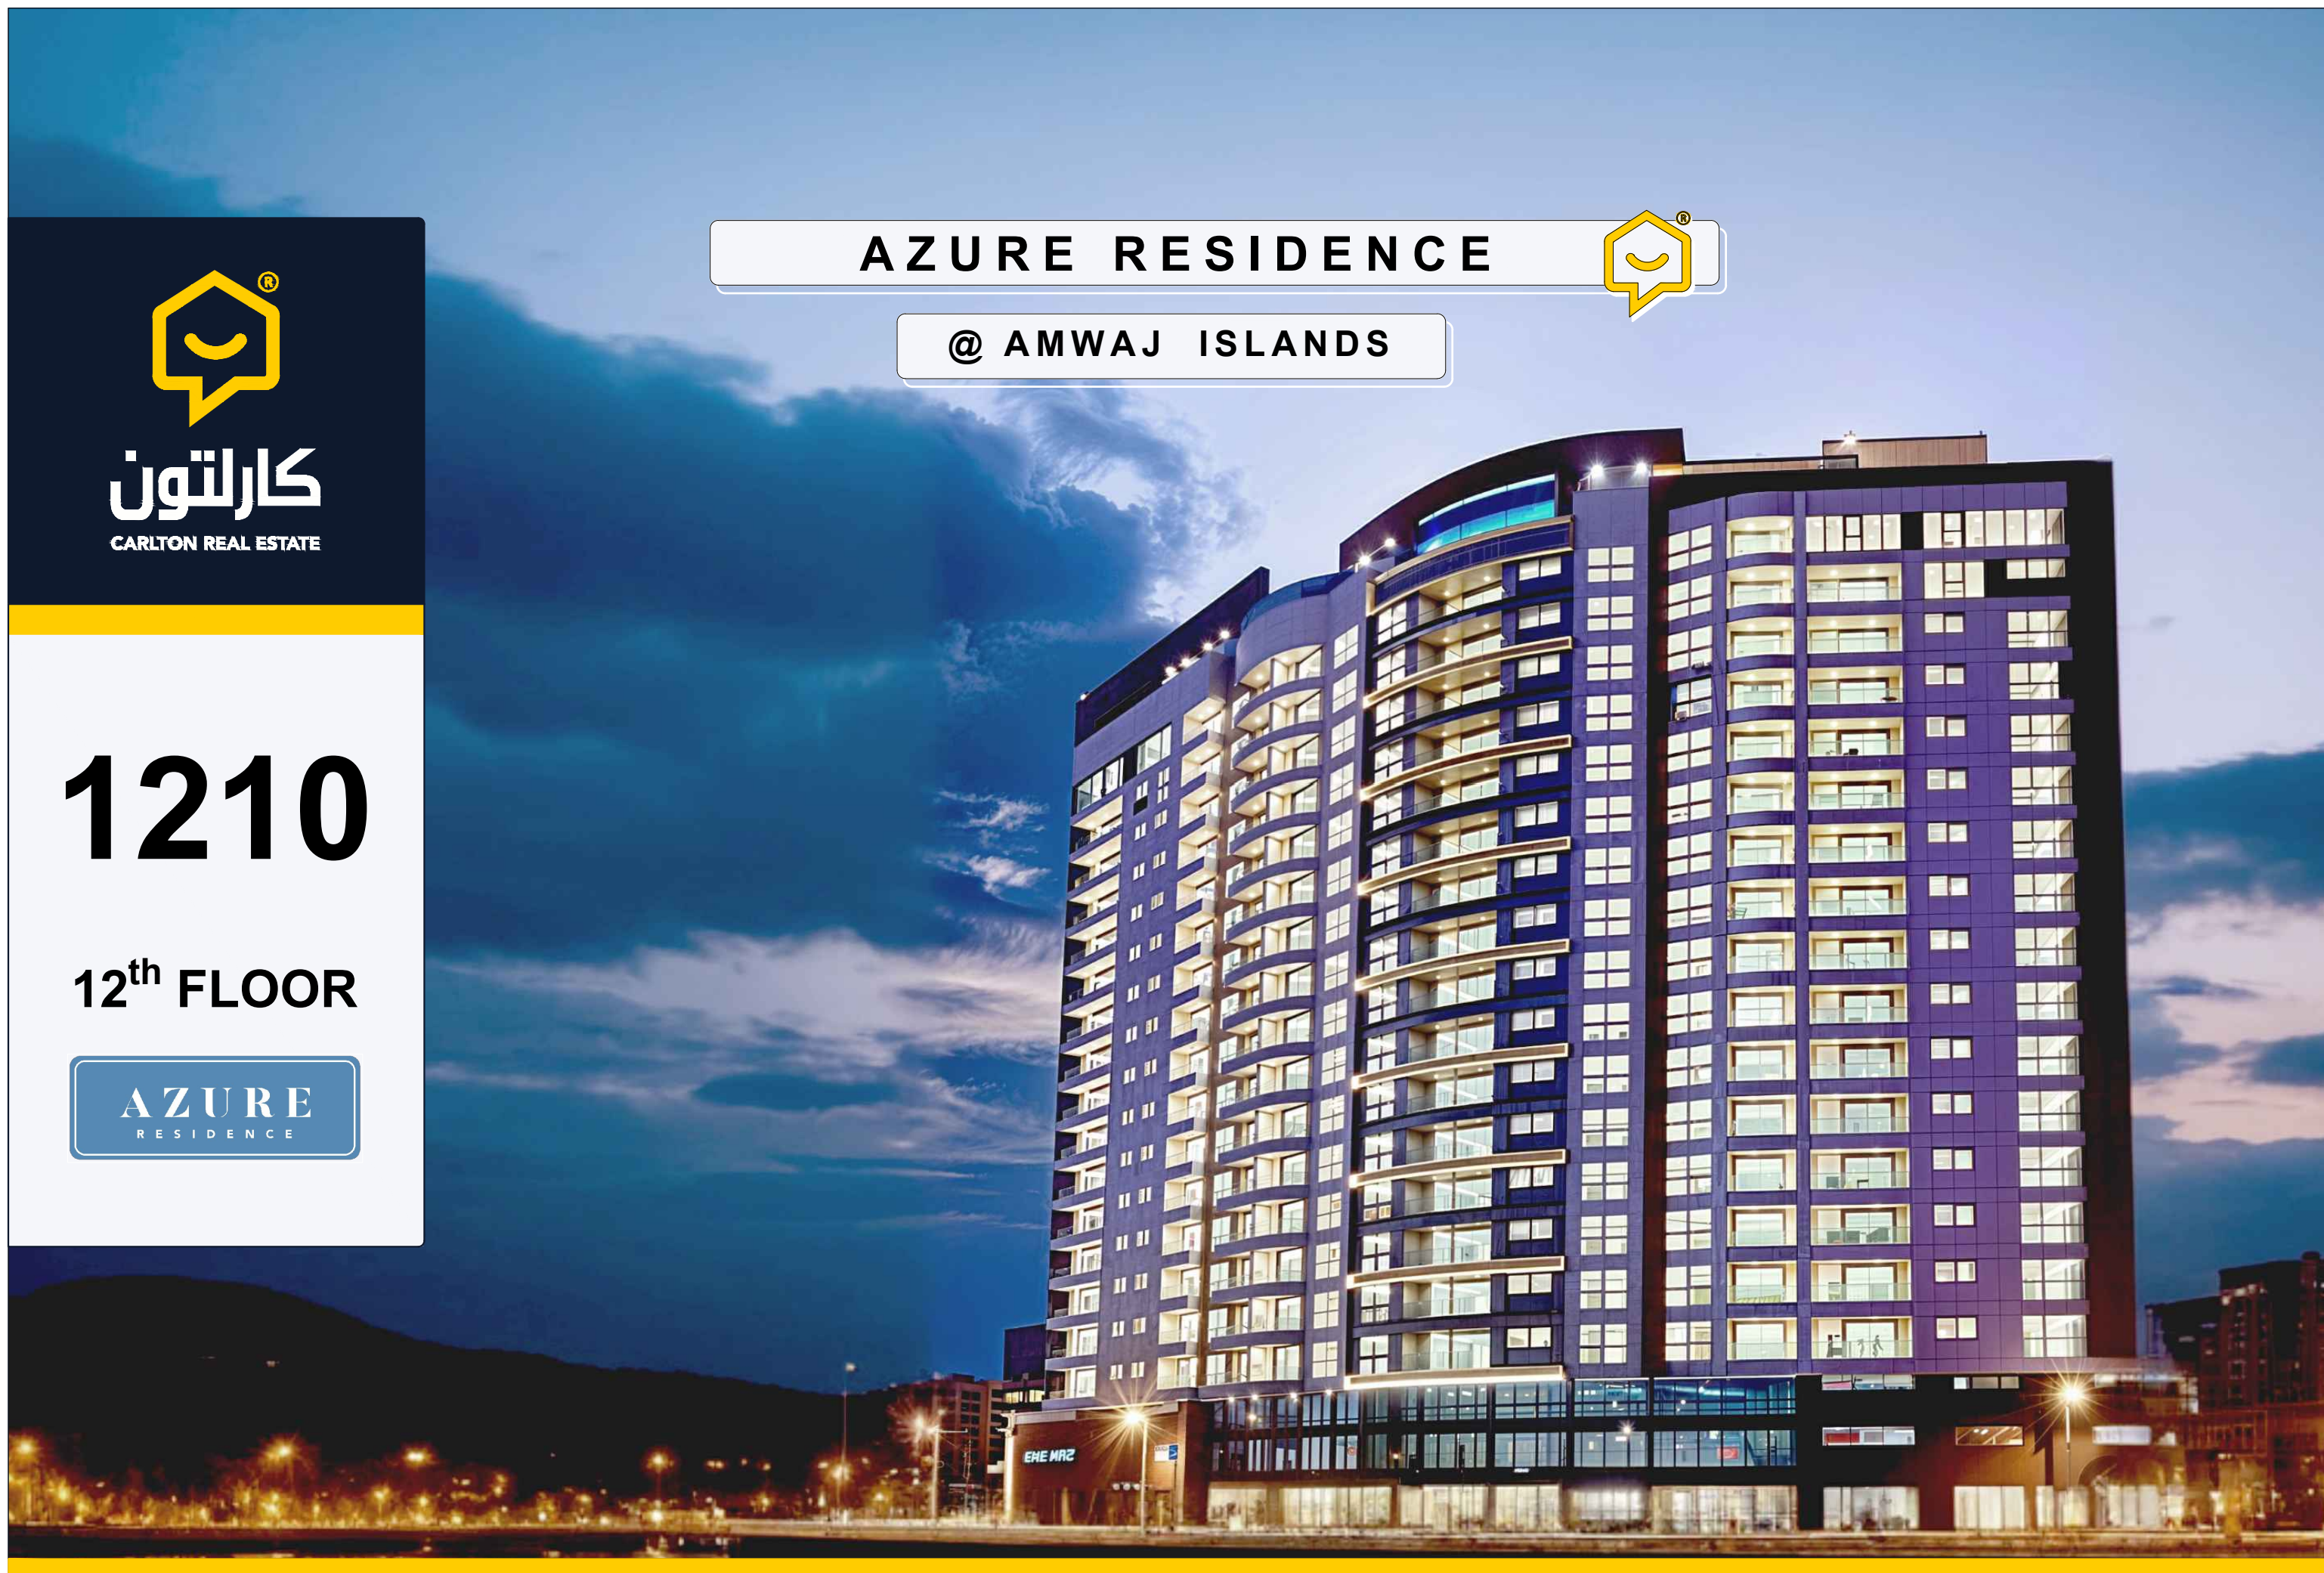

12th FLOOR
[TYPICAL FLOOR]

AZURE
RESIDENCE

APARTMENT 1210
[3 BEDROOMS+ MAID]



NOTES



PROJECT TITLE

AZURE RESIDENCE
[21 STOREY RESIDENTIAL TOWER]

PROJECT LOCATION

AMWAJ ISLANDS

PROJECT OWNER

EXCLUSIVELY SOLD BY
CARLTON REAL ESTATE

DATE

2025

DRAWING DETAILS

SCALE

1:300

NORTH ARROW



CONTENT

APARTMENT 1210
DETAILS

SHEET NO.


1

APARTMENT **1210**
[3 BEDROOMS+ MAID]



12th FLOOR PLAN
SCALE 1 : 1000

AZURE
RESIDENCE

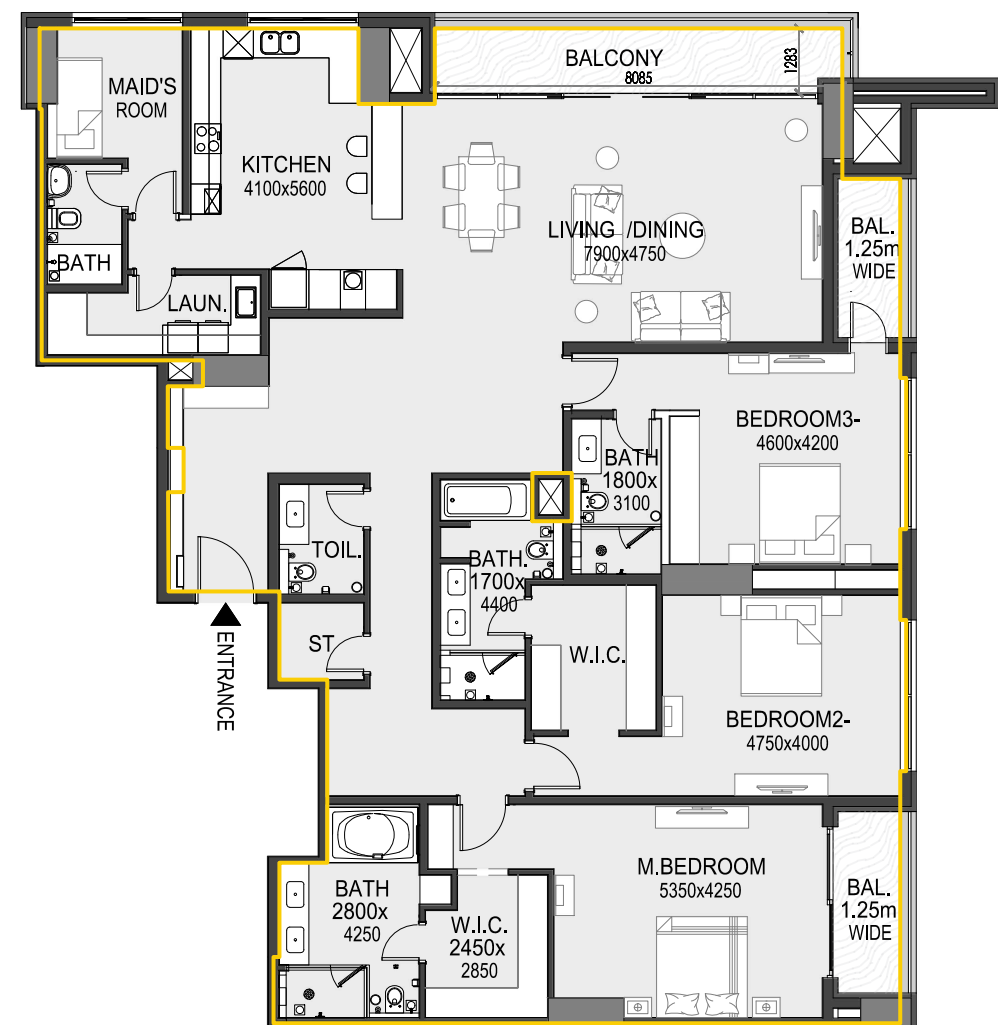

NOTES



PROJECT TITLE

AZURE RESIDENCE
[21 STOREY RESIDENTIAL TOWER]

PROJECT LOCATION

AMWAJ ISLANDS

PROJECT OWNER

EXCLUSIVELY SOLD BY
CARLTON REAL ESTATE

DATE

2025

DRAWING DETAILS

SCALE

1:150

NORTH ARROW



CONTENT

APARTMENT 1210
DETAILS

SHEET NO.

2

Sl. No	Unit Number	Apartment Type	Unit View	Gross Area (m ²)	Net Area (m ²)	Balcony (m ²)	Components
109	1210	3 BR + Maid	Sea View	275.6 m²	256.8 m ²	18.8 m ²	3 Bedrooms / 1 Maid / 5 Toilets (4 Baths + 1 WC) 1 Living & Dining / 1 Kitchen / 1 Laundry / 1 Store