



# 310


3<sup>rd</sup> FLOOR

AZURE  
RESIDENCE

AZURE RESIDENCE



@ AMWAJ ISLANDS

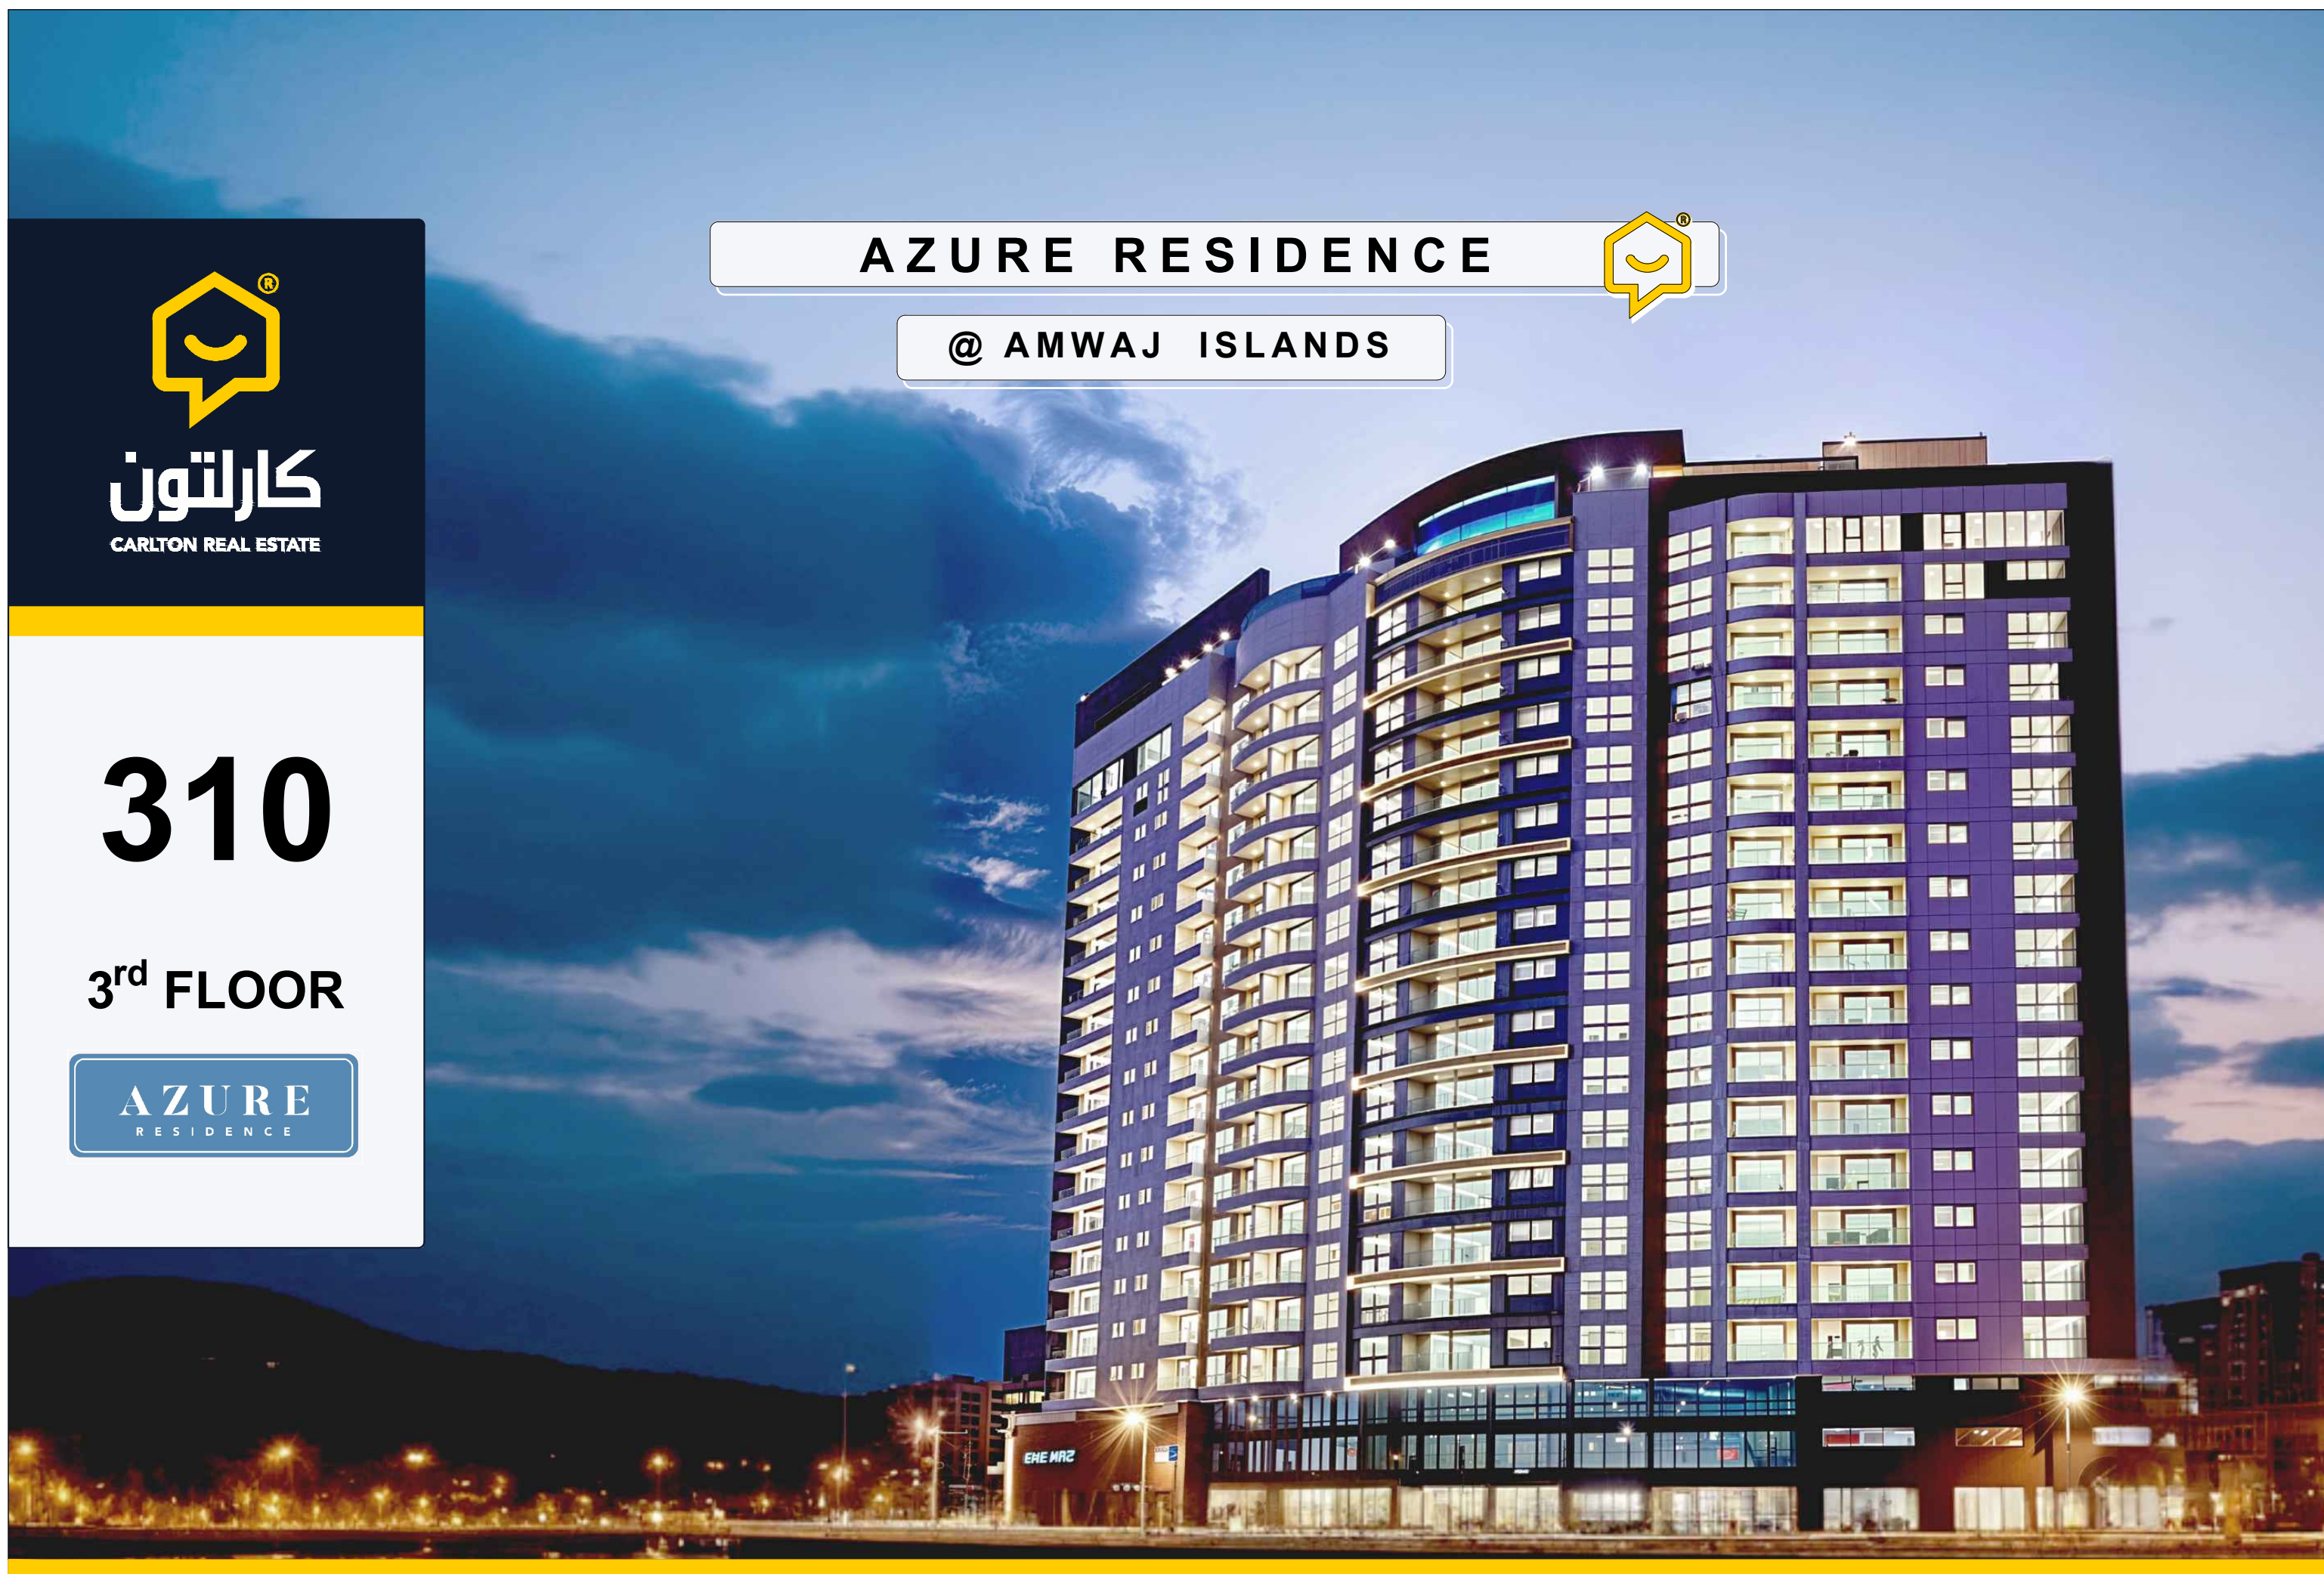




3<sup>rd</sup> FLOOR

AZURE  
RESIDENCE

APARTMENT 310  
[ 3 BEDROOMS + MAID ]

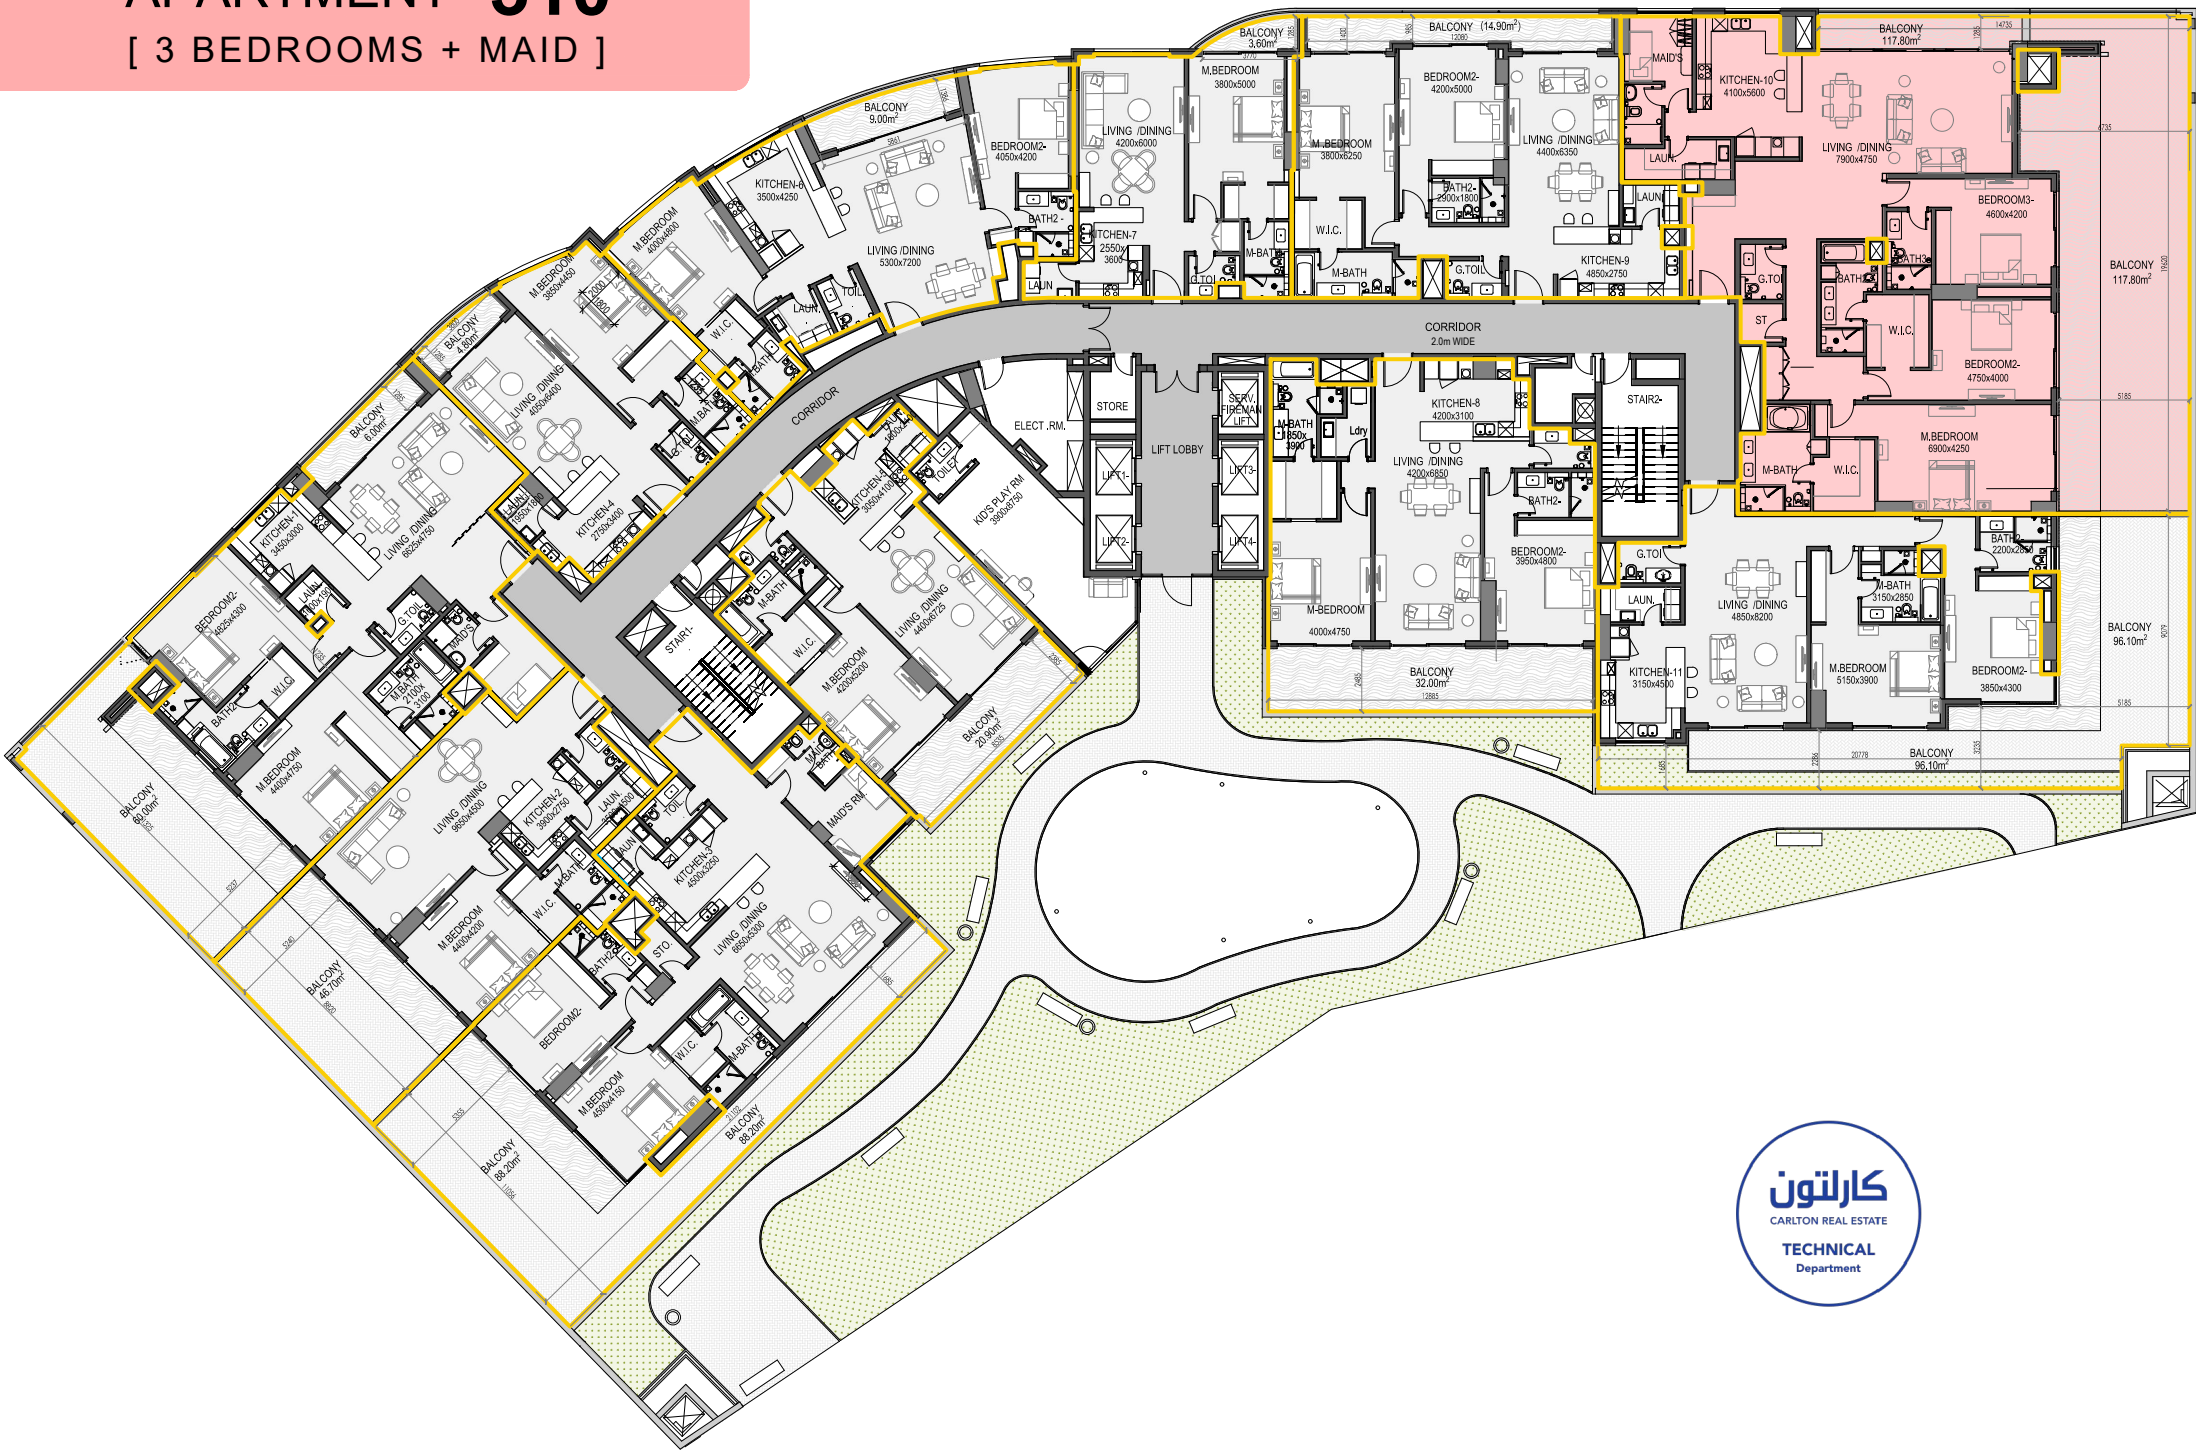

NOTES



PROJECT TITLE

**AZURE RESIDENCE**  
[ 21 STOREY RESIDENTIAL TOWER ]

PROJECT LOCATION

**AMWAJ ISLANDS**

PROJECT OWNER

**EXCLUSIVELY SOLD BY  
CARLTON REAL ESTATE**

DATE

**2025**

DRAWING DETAILS

SCALE

**1:300**

NORTH ARROW




CONTENT

**APARTMENT 310  
DETAILS**

SHEET NO.


**1**

APARTMENT **310**  
[ 3 BEDROOMS + MAID ]

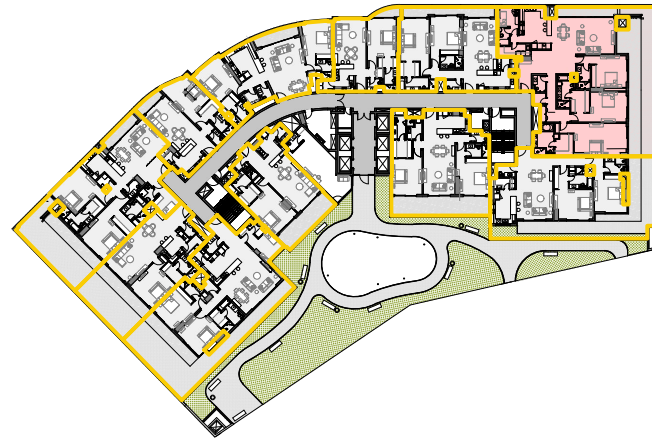

**3<sup>rd</sup> FLOOR PLAN**  
**SCALE 1 : 1000** ↗

**AZURE**  
RESIDENCE

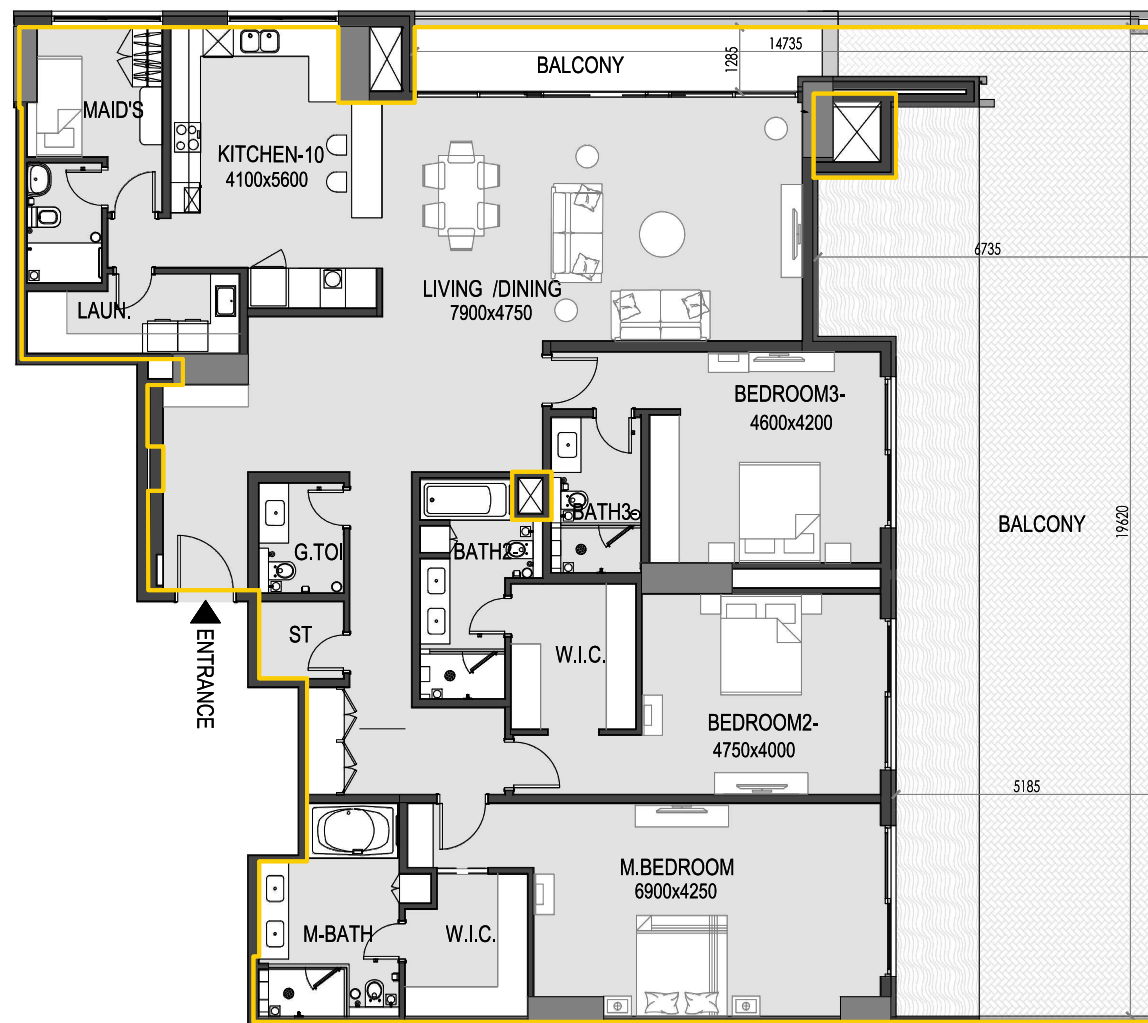

Sl. No	Unit Number	Apartment Type	Unit View	Gross Area (m <sup>2</sup> )	Net Area (m <sup>2</sup> )	Balcony (m <sup>2</sup> )	Components
10	310	3 BR + Maid	Sea View	382.8 m <sup>2</sup>	265.0 m <sup>2</sup>	117.8 m <sup>2</sup>	3 Bedrooms / 1 Maid / 5 Toilets (4 Baths + 1 WC) 1 Living & Dining / 1 Kitchen / 1 Laundry / 1 Store



NOTES



PROJECT TITLE

**AZURE RESIDENCE**  
[ 21 STOREY RESIDENTIAL TOWER ]

PROJECT LOCATION

**AMWAJ ISLANDS**

PROJECT OWNER

**EXCLUSIVELY SOLD BY**  
**CARLTON REAL ESTATE**

DATE

**2025**

DRAWING DETAILS

SCALE

**1:150**

NORTH ARROW



CONTENT

**APARTMENT 310**  
**DETAILS**

SHEET NO.

**2**