



301


3rd FLOOR

AZURE
RESIDENCE

AZURE RESIDENCE




@ AMWAJ ISLANDS

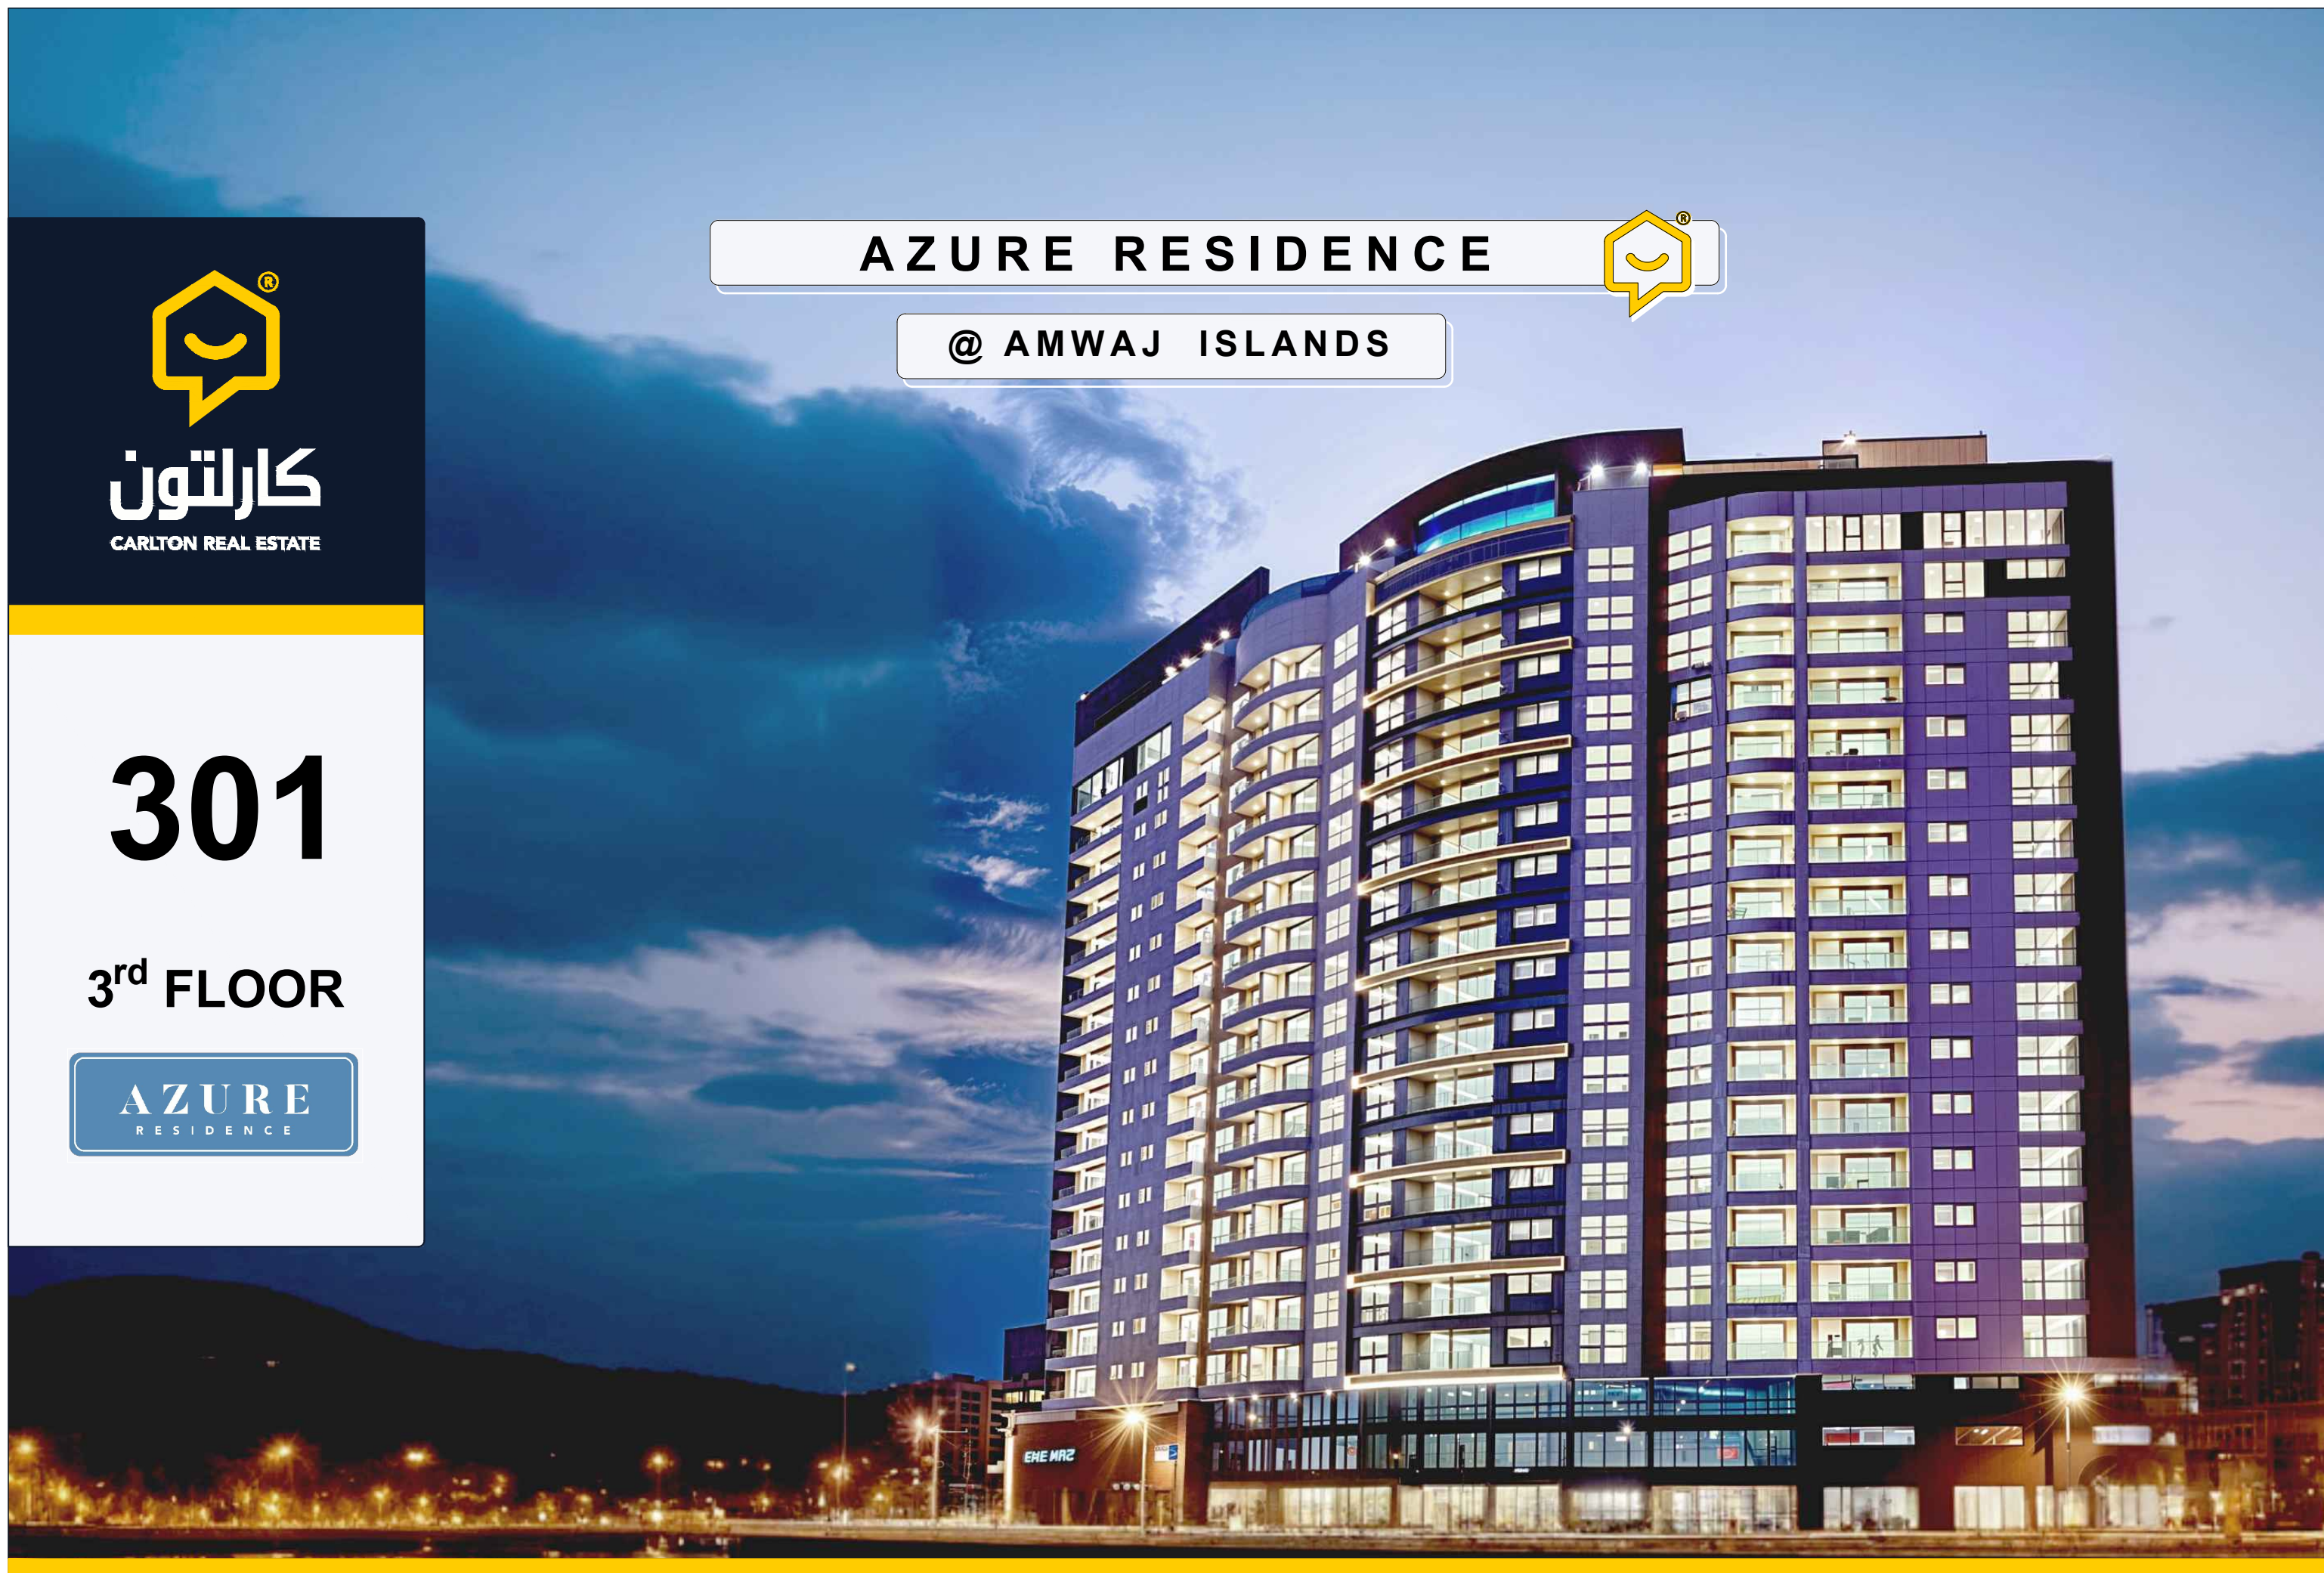

3rd FLOOR

AZURE
RESIDENCE

APARTMENT 301
[2 BEDROOMS + MAID]

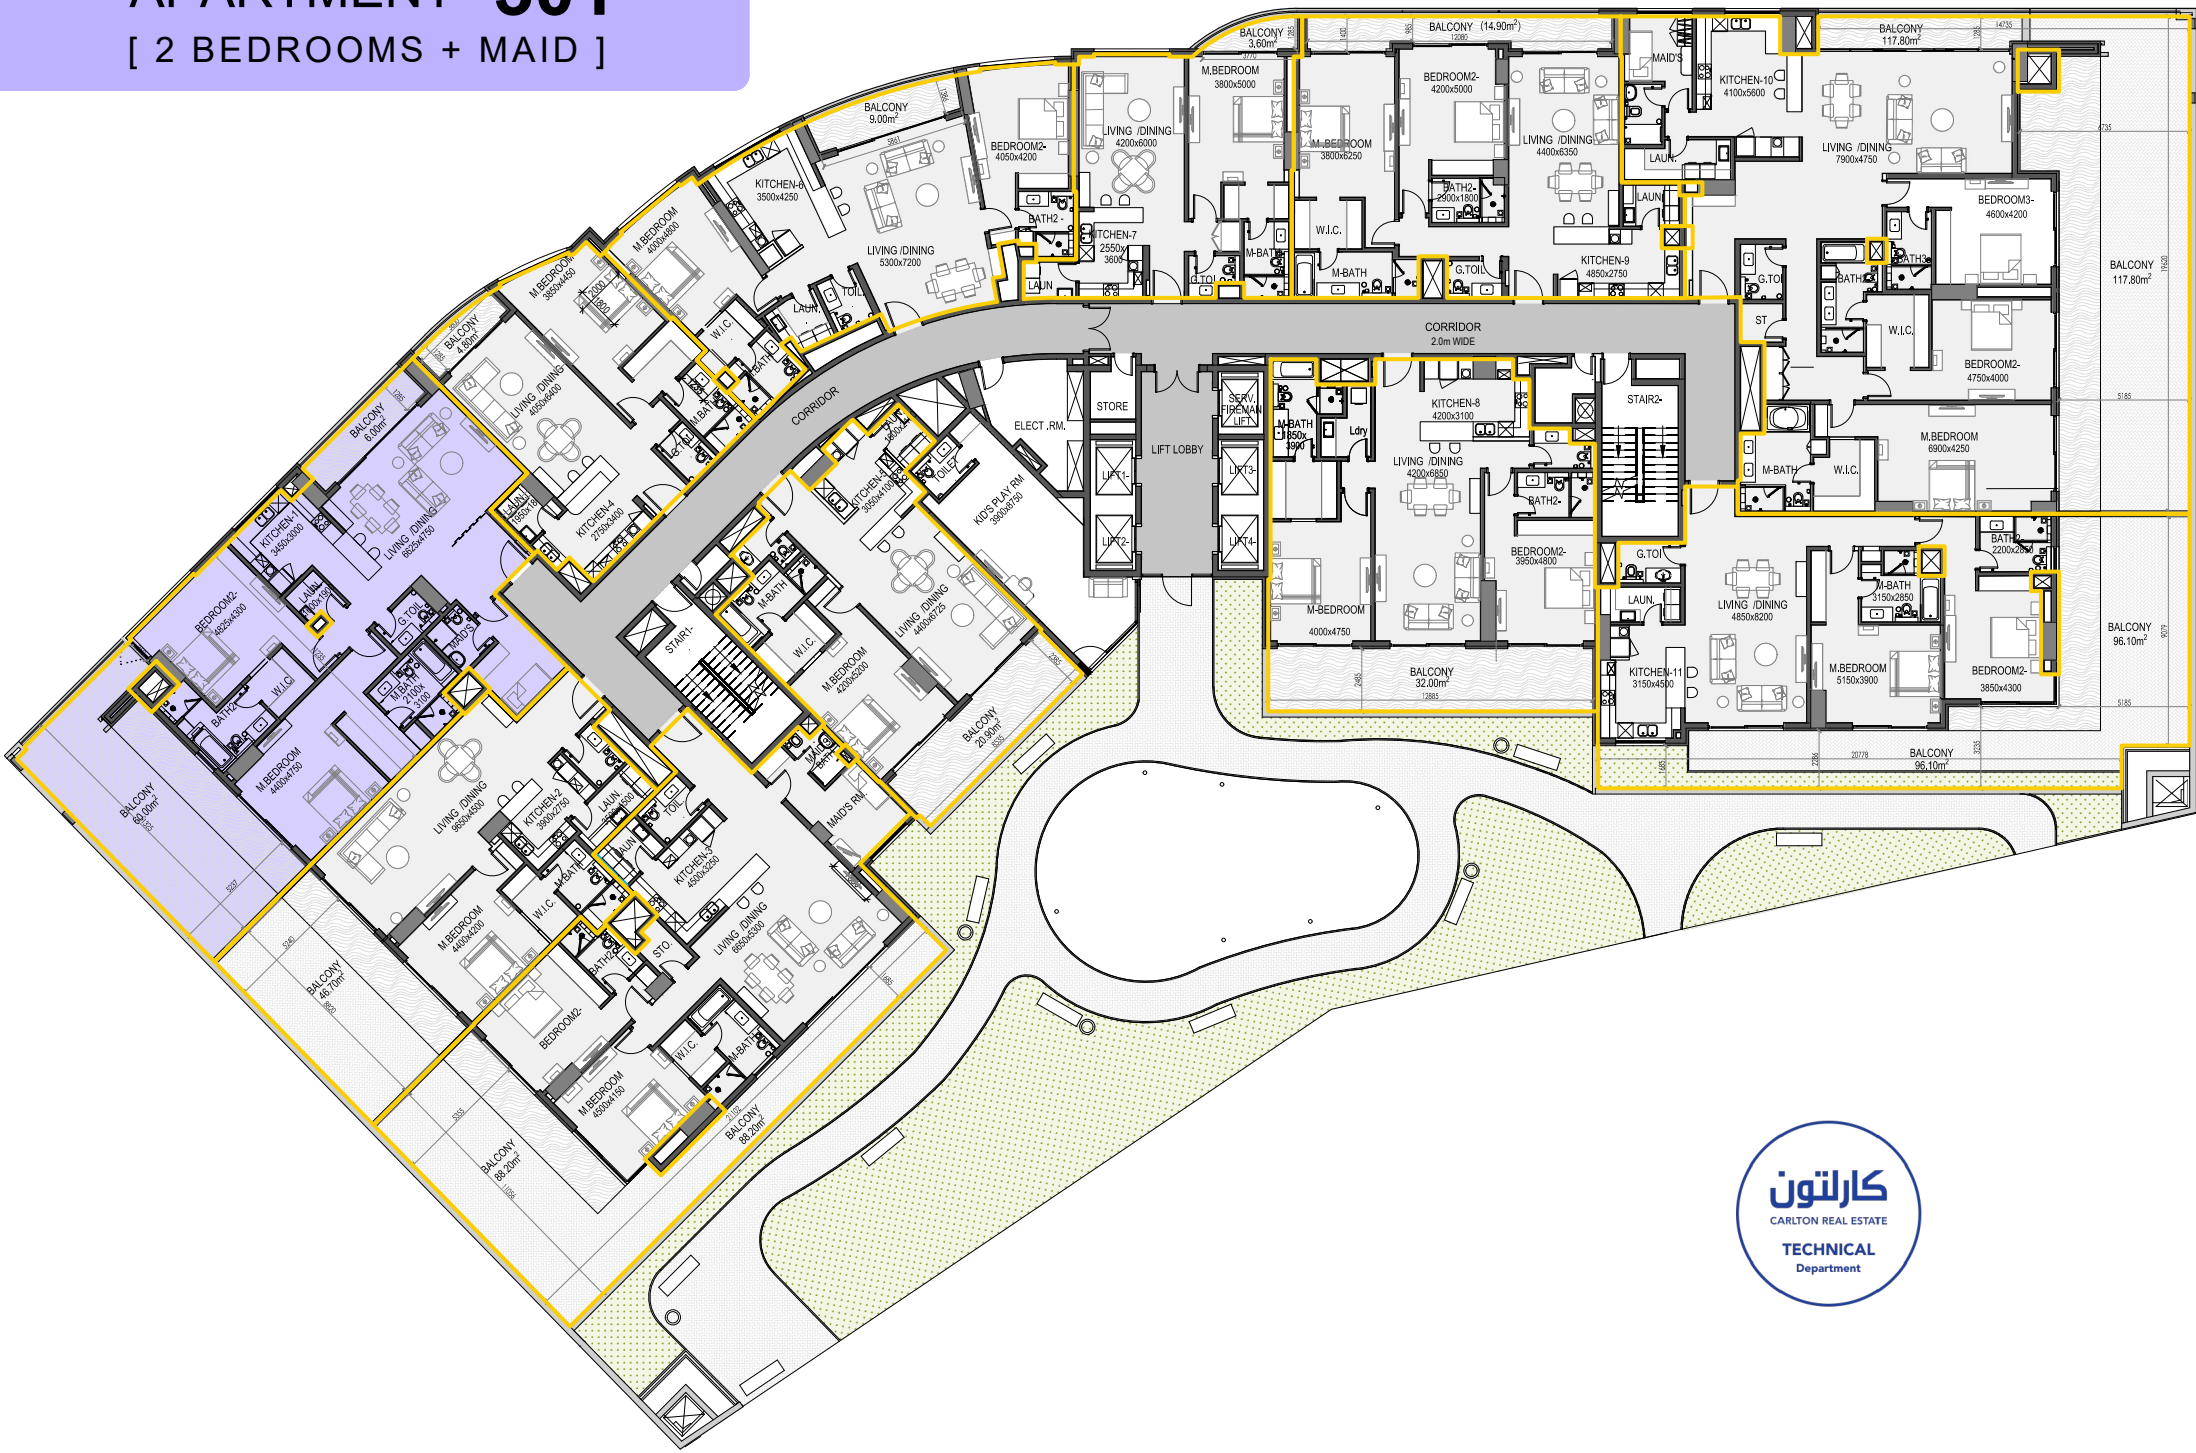

NOTES



PROJECT TITLE

AZURE RESIDENCE
[21 STOREY RESIDENTIAL TOWER]

PROJECT LOCATION

AMWAJ ISLANDS

PROJECT OWNER

EXCLUSIVELY SOLD BY
CARLTON REAL ESTATE

DATE

2025

DRAWING DETAILS

SCALE

1:300

NORTH ARROW




CONTENT

APARTMENT 301
DETAILS


SHEET NO.

1

APARTMENT 301
[2 BEDROOMS + MAID]

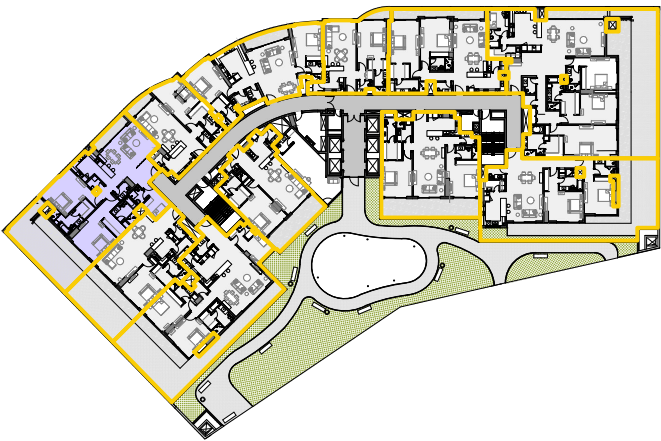

3rd FLOOR PLAN
SCALE 1 : 1000

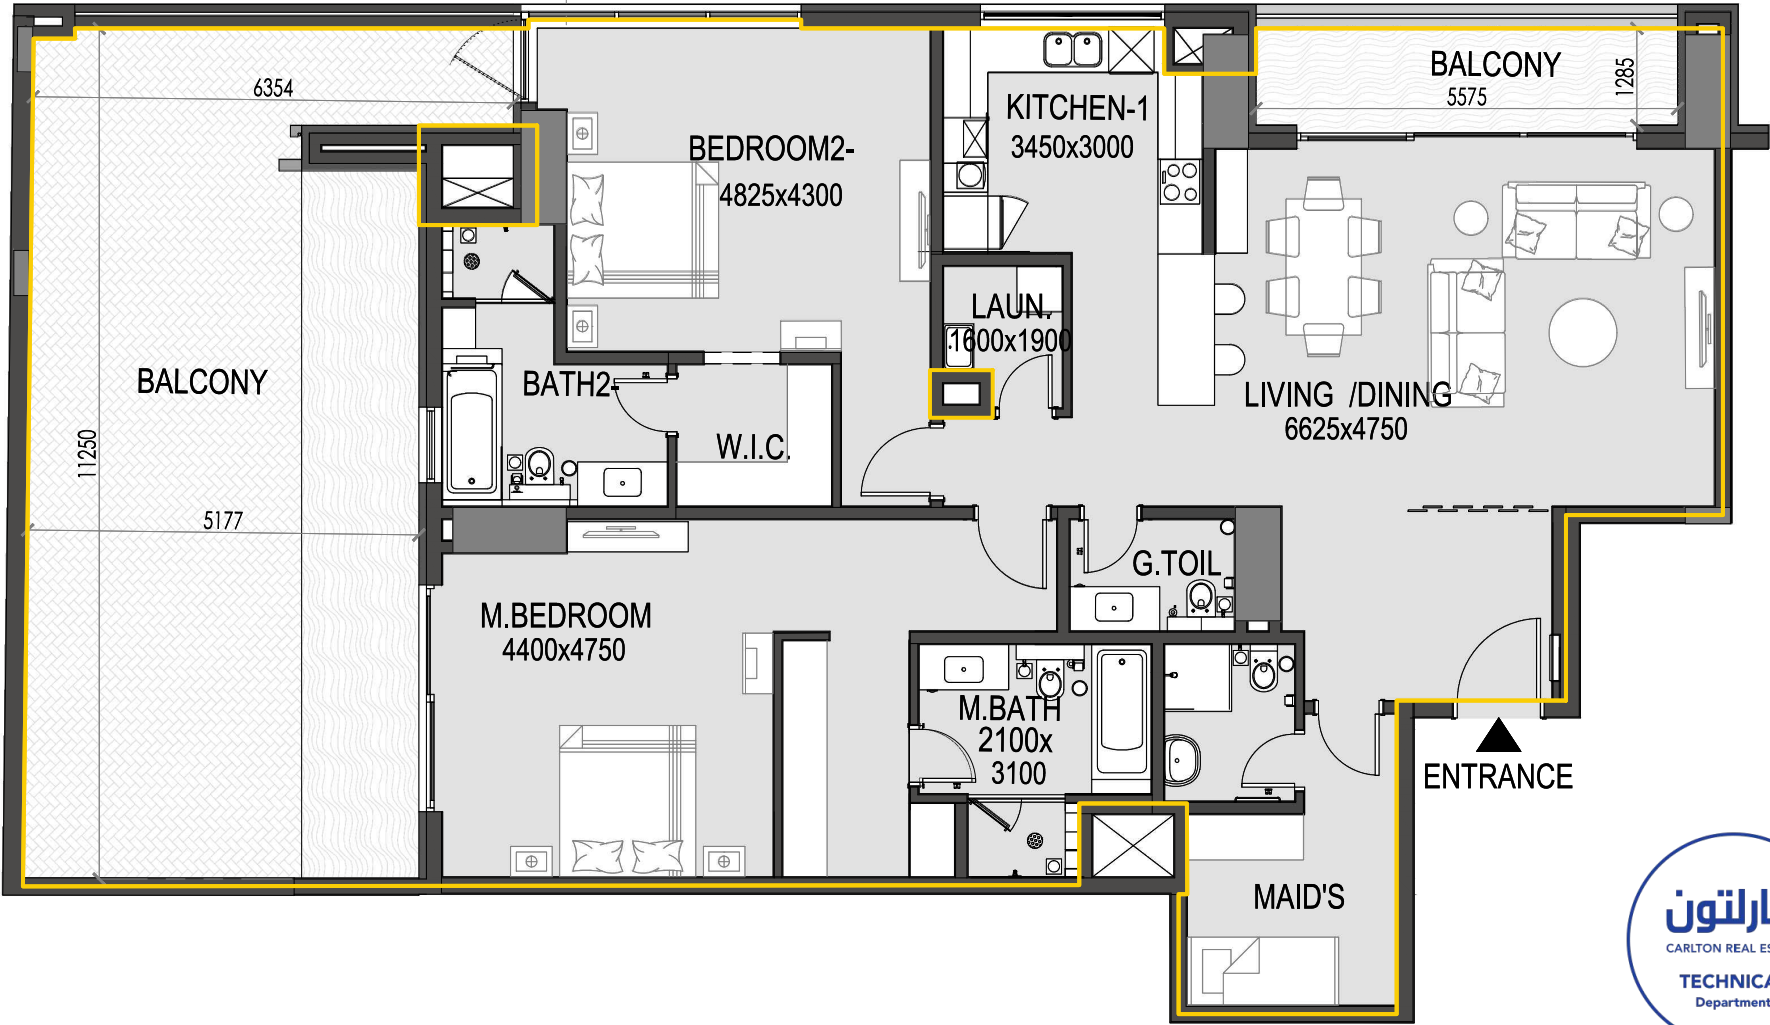

Sl. No	Unit Number	Apartment Type	Unit View	Gross Area (m ²)	Net Area (m ²)	Balcony (m ²)	Components
1	301	2 BR + Maid	Sea View	238.6 m ²	172.6 m ²	66.0 m ²	2 Bedrooms / 1 Maid / 4 Toilets (3 Baths + 1 WC) 1 Living & Dining / 1 Kitchen / 1 Laundry



NOTES



PROJECT TITLE

AZURE RESIDENCE
[21 STOREY RESIDENTIAL TOWER]

PROJECT LOCATION

AMWAJ ISLANDS

PROJECT OWNER

**EXCLUSIVELY SOLD BY
CARLTON REAL ESTATE**

DATE

2025

DRAWING DETAILS

SCALE

1:100

NORTH ARROW



CONTENT

**APARTMENT 301
DETAILS**

SHEET NO.

2