



1302

13th FLOOR

AZURE
RESIDENCE

AZURE RESIDENCE



@ AMWAJ ISLANDS



13th FLOOR
[TYPICAL FLOOR]

AZURE
RESIDENCE

APARTMENT 1302
[1 BEDROOM]



NOTES



PROJECT TITLE

AZURE RESIDENCE
[21 STOREY RESIDENTIAL TOWER]

PROJECT LOCATION

AMWAJ ISLANDS

PROJECT OWNER

**EXCLUSIVELY SOLD BY
CARLTON REAL ESTATE**

DATE

2025

DRAWING DETAILS

SCALE

1:300

NORTH ARROW



CONTENT

**APARTMENT 1302
DETAILS**

SHEET NO.


1

APARTMENT **1302**
[1 BEDROOM]



13th FLOOR PLAN
SCALE 1 : 1000

AZURE
RESIDENCE

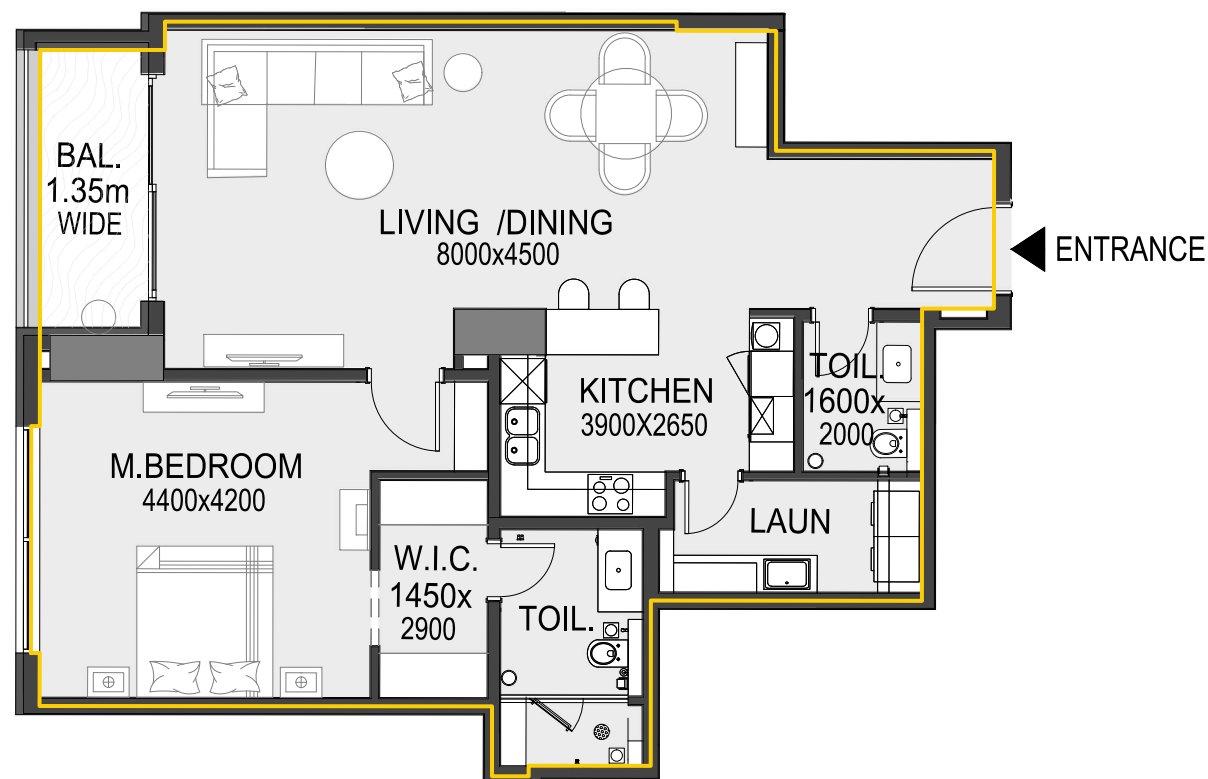

Sl. No	Unit Number	Apartment Type	Unit View	Gross Area (m ²)	Net Area (m ²)	Balcony (m ²)	Components
112	1302	1 BR	Side View	100.6 m ²	95.4 m ²	5.2 m ²	1 Bedroom / 2 Toilets (1 Bath + 1 WC) 1 Living & Dining / 1 Kitchen / 1 Laundry



NOTES



PROJECT TITLE

AZURE RESIDENCE
[21 STOREY RESIDENTIAL TOWER]

PROJECT LOCATION

AMWAJ ISLANDS

PROJECT OWNER

EXCLUSIVELY SOLD BY
CARLTON REAL ESTATE

DATE

2025

DRAWING DETAILS

SCALE

1:100

NORTH ARROW



CONTENT

APARTMENT 1302
DETAILS

SHEET NO.

2