



508


5th FLOOR

AZURE
RESIDENCE

AZURE RESIDENCE



@ AMWAJ ISLANDS

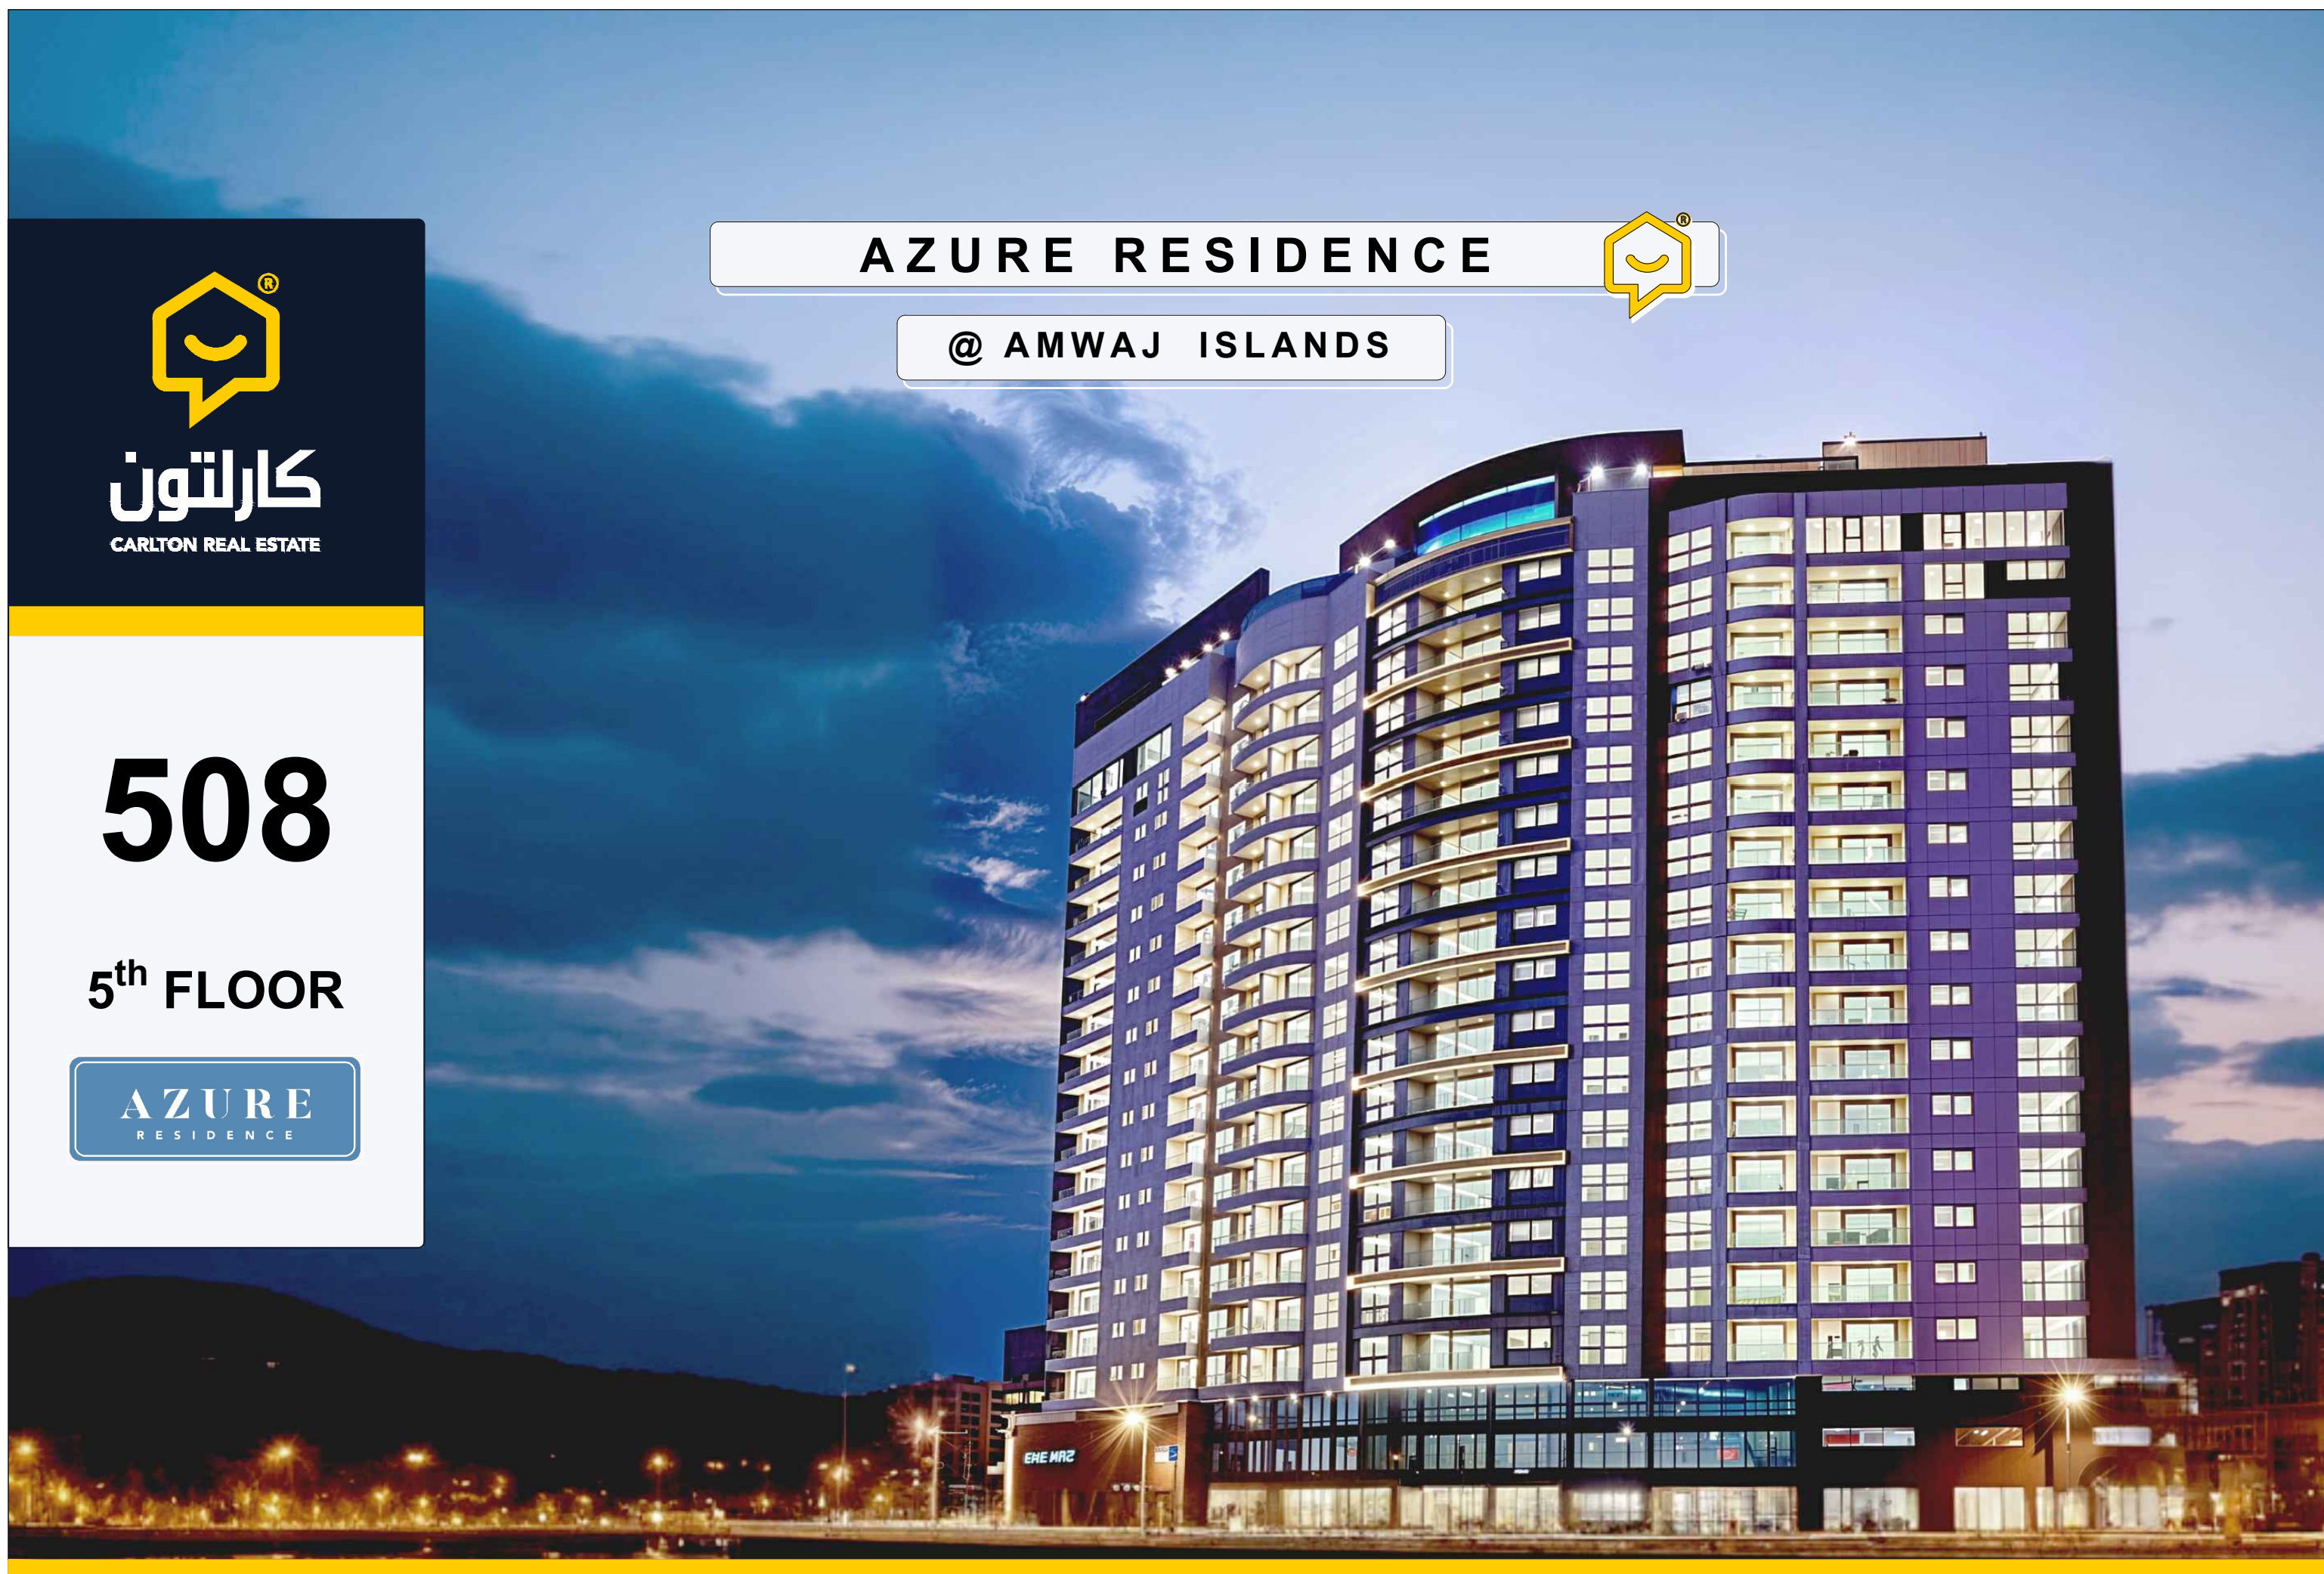

5th FLOOR
[TYPICAL FLOOR]

AZURE
RESIDENCE

APARTMENT 508
[2 BEDROOMS]



NOTES



PROJECT TITLE

AZURE RESIDENCE
[21 STOREY RESIDENTIAL TOWER]

PROJECT LOCATION

AMWAJ ISLANDS

PROJECT OWNER

**EXCLUSIVELY SOLD BY
CARLTON REAL ESTATE**

DATE

2025

DRAWING DETAILS

SCALE

1:300

NORTH ARROW



CONTENT

**APARTMENT 508
DETAILS**


SHEET NO.

1

APARTMENT **508**
[2 BEDROOMS]



5th FLOOR PLAN
SCALE 1 : 1000

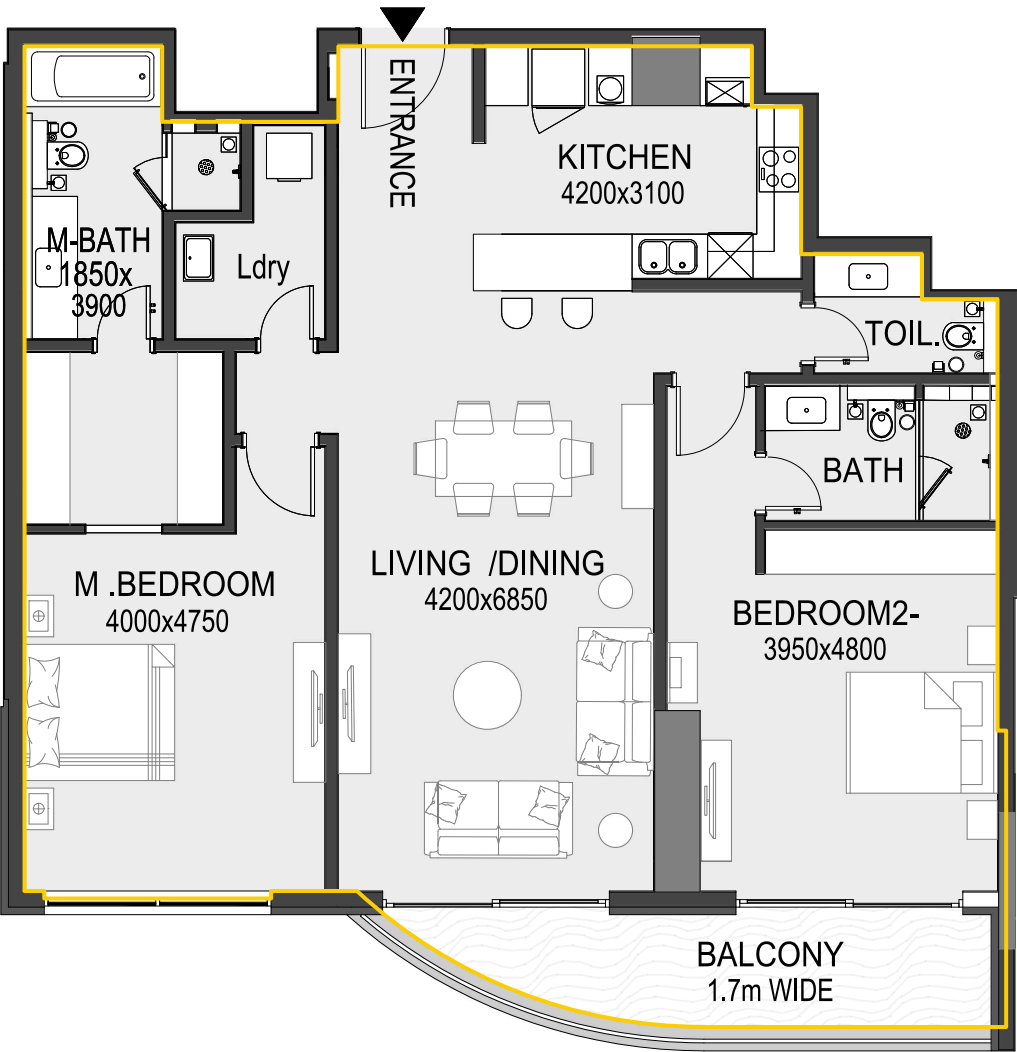

Sl. No	Unit Number	Apartment Type	Unit View	Gross Area (m ²)	Net Area (m ²)	Balcony (m ²)	Components
30	508	2 BR	Play Ground	146.6 m ²	136.1 m ²	10.5 m ²	2 Bedrooms / 3 Toilets (2 Baths + 1 WC) 1 Living & Dining / 1 Kitchen / 1 Laundry



NOTES



PROJECT TITLE

AZURE RESIDENCE
[21 STOREY RESIDENTIAL TOWER]

PROJECT LOCATION

AMWAJ ISLANDS

PROJECT OWNER

**EXCLUSIVELY SOLD BY
CARLTON REAL ESTATE**

DATE

2025

DRAWING DETAILS

SCALE

1:100

NORTH ARROW



CONTENT

APARTMENT 508
DETAILS

SHEET NO.

2