



# 1809


18<sup>th</sup> FLOOR

AZURE  
RESIDENCE

AZURE RESIDENCE



@ AMWAJ ISLANDS

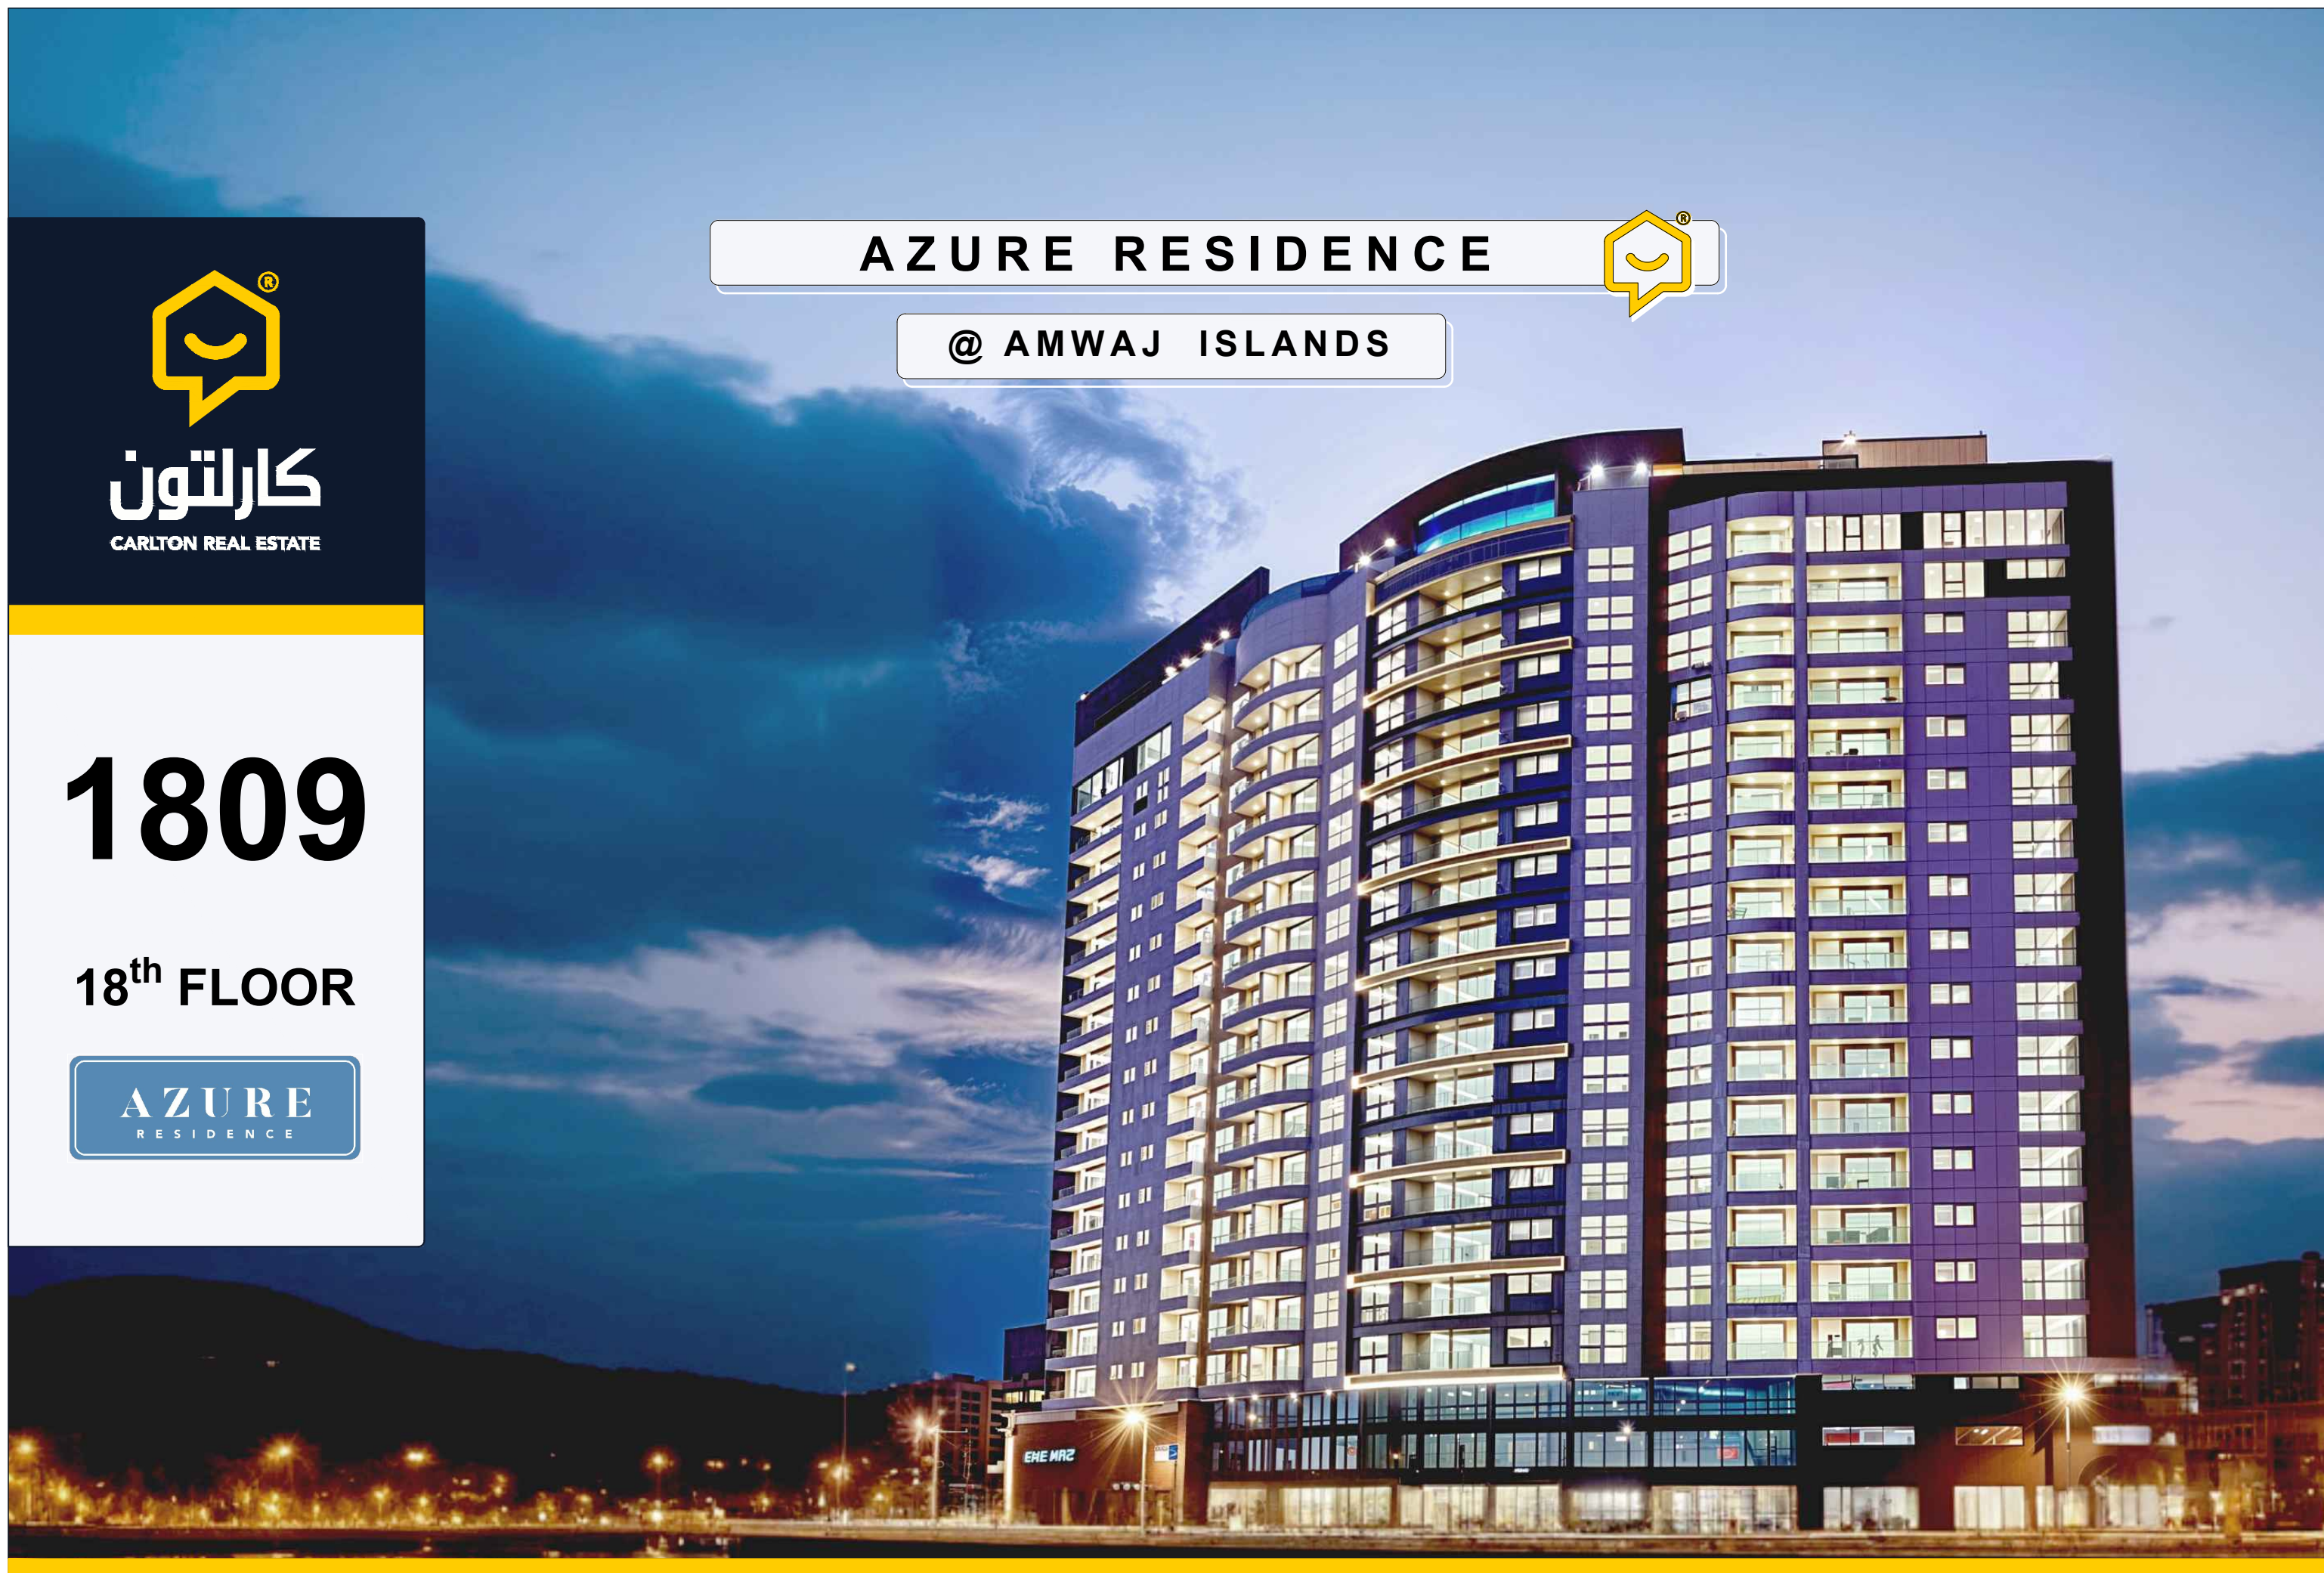



**AZURE**  
RESIDENCE

[illegible]

**AZURE RESIDENCE**  
[ 21 STOREY RESIDENTIAL TOWER ]

## AMWAJ ISLANDS

**EXCLUSIVELY SOLD BY  
CARLTON REAL ESTATE**

**2025**

SCALE

**1:300**



## APARTMENT 1809

### DETAILS

SHEET NO.


1

# APARTMENT **1809** [ 2 BEDROOMS ]



**18<sup>th</sup> FLOOR PLAN**  
**SCALE 1 : 1000**

**A Z U R E**  
RESIDENCE

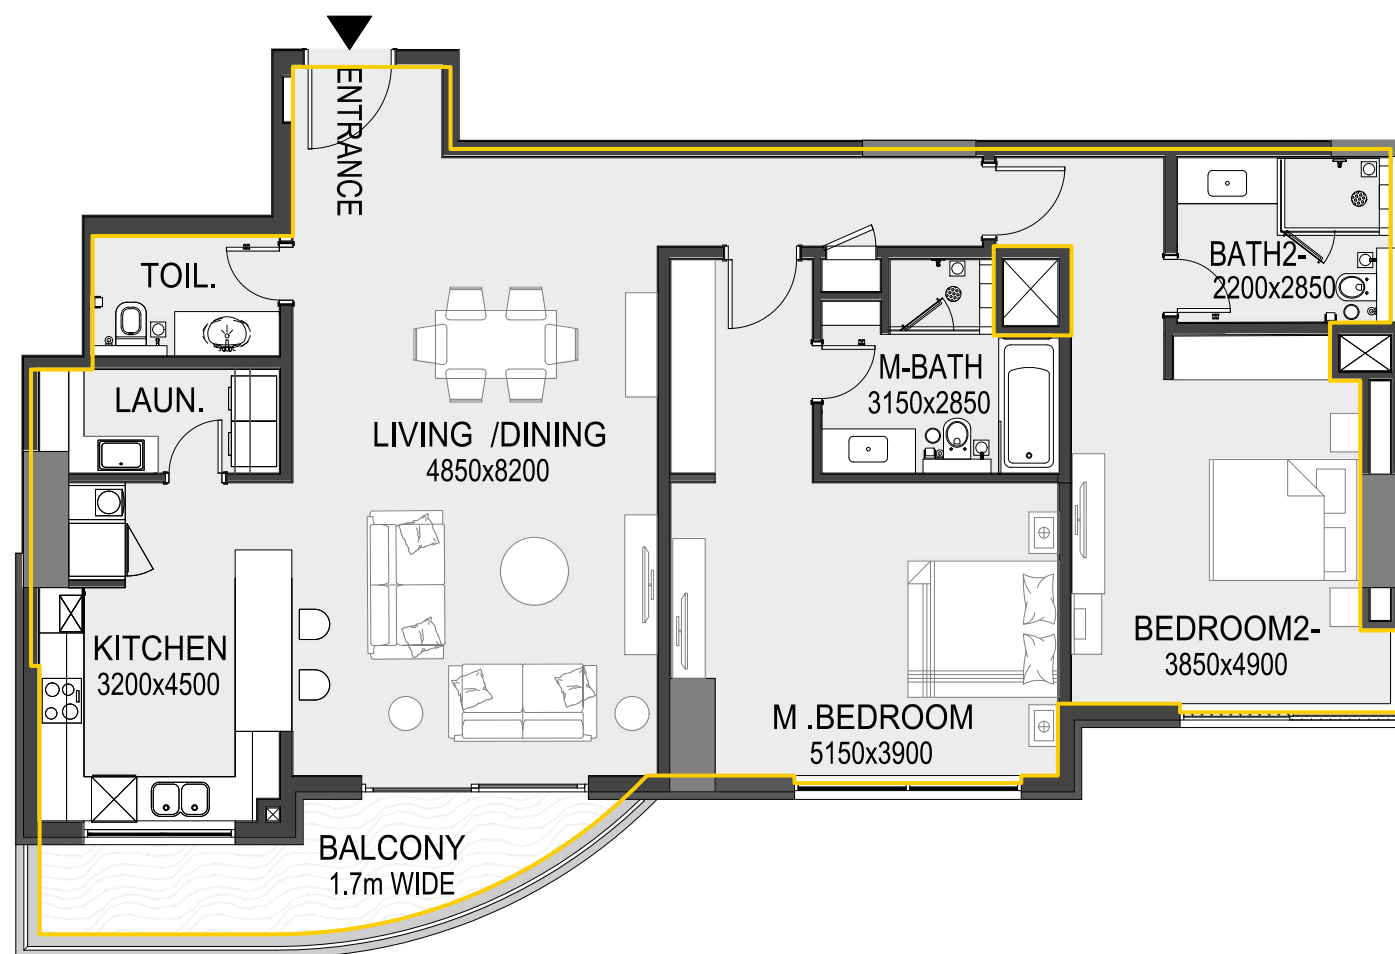

Sl. No	Unit Number	Apartment Type	Unit View	Gross Area (m <sup>2</sup> )	Net Area (m <sup>2</sup> )	Balcony (m <sup>2</sup> )	Components
175	<b>1809</b>	2 BR	Play Ground	<b>153.4 m<sup>2</sup></b>	144.0 m <sup>2</sup>	9.4 m <sup>2</sup>	2 Bedrooms / 3 Toilets (2 Baths + 1 WC) 1 Living & Dining / 1 Kitchen / 1 Laundry



NOTES



PROJECT TITLE

**AZURE RESIDENCE**  
[ 21 STOREY RESIDENTIAL TOWER ]

PROJECT LOCATION

**AMWAJ ISLANDS**

PROJECT OWNER

**EXCLUSIVELY SOLD BY**  
**CARLTON REAL ESTATE**

DATE

**2025**

DRAWING DETAILS

SCALE

**1:100**

NORTH ARROW



CONTENT

**APARTMENT 1809**  
**DETAILS**

SHEET NO.

**2**