



# 1806

18<sup>th</sup> FLOOR

AZURE  
RESIDENCE

AZURE RESIDENCE



@ AMWAJ ISLANDS





**AZURE**  
RESIDENCE

The floor plan illustrates a complex residential layout with various unit types. Key features include:

- Units:** Multiple units are shown, each with a kitchen, living/dining area, bedrooms, bathrooms, and balconies. Units are color-coded: yellow for standard units, green for a larger unit, and grey for a smaller unit.
- Rooms and Dimensions:** Rooms are labeled with their names and dimensions. Examples include:
  - Kitchen: 4200x4800, 4200x3100, 4200x2800, 4200x2750, 4200x2500, 4200x2250, 4200x2000, 4200x1800, 4200x1600, 4200x1400, 4200x1200, 4200x1000, 4200x800, 4200x600, 4200x400, 4200x200, 4200x100, 4200x50, 4200x25, 4200x12.5, 4200x6.25, 4200x3.125, 4200x1.5625, 4200x0.78125, 4200x0.390625, 4200x0.1953125, 4200x0.09765625, 4200x0.048828125, 4200x0.0244140625, 4200x0.01220703125, 4200x0.006103515625, 4200x0.0030517578125, 4200x0.00152587890625, 4200x0.000762939453125, 4200x0.0003814697265625, 4200x0.00019073486328125, 4200x0.000095367431640625, 4200x0.0000476837158203125, 4200x0.00002384185791015625, 4200x0.000011920928955078125, 4200x0.0000059604644775390625, 4200x0.00000298023223876953125, 4200x0.000001490116119384765625, 4200x0.0000007450580596923828125, 4200x0.00000037252902984619140625, 4200x0.000000186264514923095703125, 4200x0.0000000931322574615478515625, 4200x0.00000004656612873077392578125, 4200x0.000000023283064365386962890625, 4200x0.0000000116415321826934814453125, 4200x0.00000000582076609134674072265625, 4200x0.000000002910383045673370361328125, 4200x0.0000000014551915228366851806640625, 4200x0.00000000072759576141834259033203125, 4200x0.000000000363797880709171295166015625, 4200x0.0000000001818989403545856475830078125, 4200x0.00000000009094947017729282379150390625, 4200x0.000000000045474735088646141895751953125, 4200x0.0000000000227373675443230709478759765625, 4200x0.00000000001136868377216153547393798828125, 4200x0.000000000005684341886080767736968994140625, 4200x0.00000000000284217094304038386848449707265625, 4200x0.000000000001421085471520191934242248536328125, 4200x0.0000000000007105427357600959671211242681640625, 4200x0.00000000000035527136788004798356056213403125, 4200x0.000000000000177635683940023991780281067015625, 4200x0.0000000000000888178419700119958901405335078125, 4200x0.00000000000004440892098500599794507026675390625, 4200x0.000000000000022204460492502998972535133376953125, 4200x0.00000000000001110223024625149948626756668828125, 4200x0.0000000000000055511151231257497431337833344140625, 4200x0.000000000000002775557561562874871566891667207265625, 4200x0.0000000000000013877787807814374357834458336036328125, 4200x0.00000000000000069388939039071871789172291680181640625, 4200x0.0000000000000003469446951953593589458614584009078125, 4200x0.00000000000000017347234759767967947293072920045390625, 4200x0.000000000000000086736173798839839736465364600226953125, 4200x0.0000000000000000433680868994199198682326823001134765625, 4200x0.00000000000000002168404344970995993411634115005673828125, 4200x0.0000000000000000108420217248549799670581705750283690625, 4200x0.00000000000000000542101086242748998352908528750141840625, 4200x0.0000000000000000027105054312137449917645426437507092265625, 4200x0.00000000000000000135525271560687249588227132187503546328125, 4200x0.000000000000000000677626357803436247941135660937517731640625, 4200x0.0000000000000000003388131789017181239705678304687588671953125, 4200x0.00000000000000000016940658945085906198528391523437943078125, 4200x0.000000000000000000084703294725429530992641957617189715390625, 4200x0.0000000000000000000423516473627147654963209788085948576953125, 4200x0.0000000000000000000211758236813573827481604894042974289765625, 4200x0.00000000000000000001058791184067869137240824470214871448828125, 4200x0.000000000000000000005293955920339345686204122351074357244140625, 4200x0.00000000000000000000264697796016967284310206117553717862207265625, 4200x0.00000000000000000000132348898008483642155103058776858931113403125, 4200x0.000000000000000000000661744490042418210775515293884294555672015625, 4200x0.0000000000000000000003308722450212091053877576469421472778360078125, 4200x0.00000000000000000000016543612251060455269387882347107363891800390625, 4200x0.000000000000000000000082718061255302276346939411735536819459001953125, 4200x0.0000000000000000000000413590306276511381734697058677684097295009765625, 4200x0.0000



**AZURE RESIDENCE**  
[ 21 STOREY RESIDENTIAL TOWER ]

## AMWAJ ISLANDS

**EXCLUSIVELY SOLD BY  
CARLTON REAL ESTATE**

**2025**

SCALE

**1:300**



## APARTMENT 1806

### DETAILS


SHEET NO.

1

APARTMENT 1806  
[ 1 BEDROOM ]



18<sup>th</sup> FLOOR PLAN  
SCALE 1 : 1000

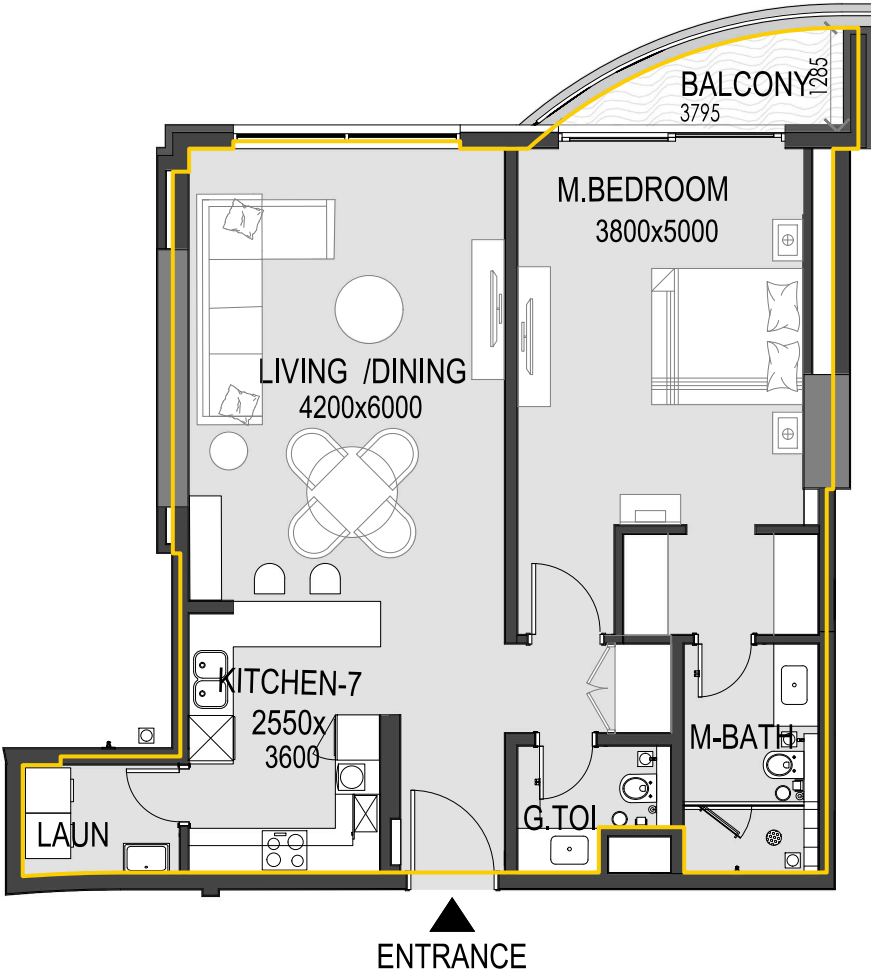

Sl. No	Unit Number	Apartment Type	Unit View	Gross Area (m <sup>2</sup> )	Net Area (m <sup>2</sup> )	Balcony (m <sup>2</sup> )	Components
172	1806	1 BR	Sea View	90.4 m <sup>2</sup>	86.8 m <sup>2</sup>	3.6 m <sup>2</sup>	1 Bedroom / 2 Toilets (1 Bath + 1 WC) 1 Living & Dining / 1 Kitchen / 1 Laundry



NOTES



PROJECT TITLE

AZURE RESIDENCE  
[ 21 STOREY RESIDENTIAL TOWER ]

PROJECT LOCATION

AMWAJ ISLANDS

PROJECT OWNER

EXCLUSIVELY SOLD BY  
CARLTON REAL ESTATE

DATE

2025

DRAWING DETAILS

SCALE

1:100

NORTH ARROW



CONTENT

APARTMENT 1806  
DETAILS

SHEET NO.

2