



# 810


8<sup>th</sup> FLOOR

AZURE  
RESIDENCE

AZURE RESIDENCE



@ AMWAJ ISLANDS

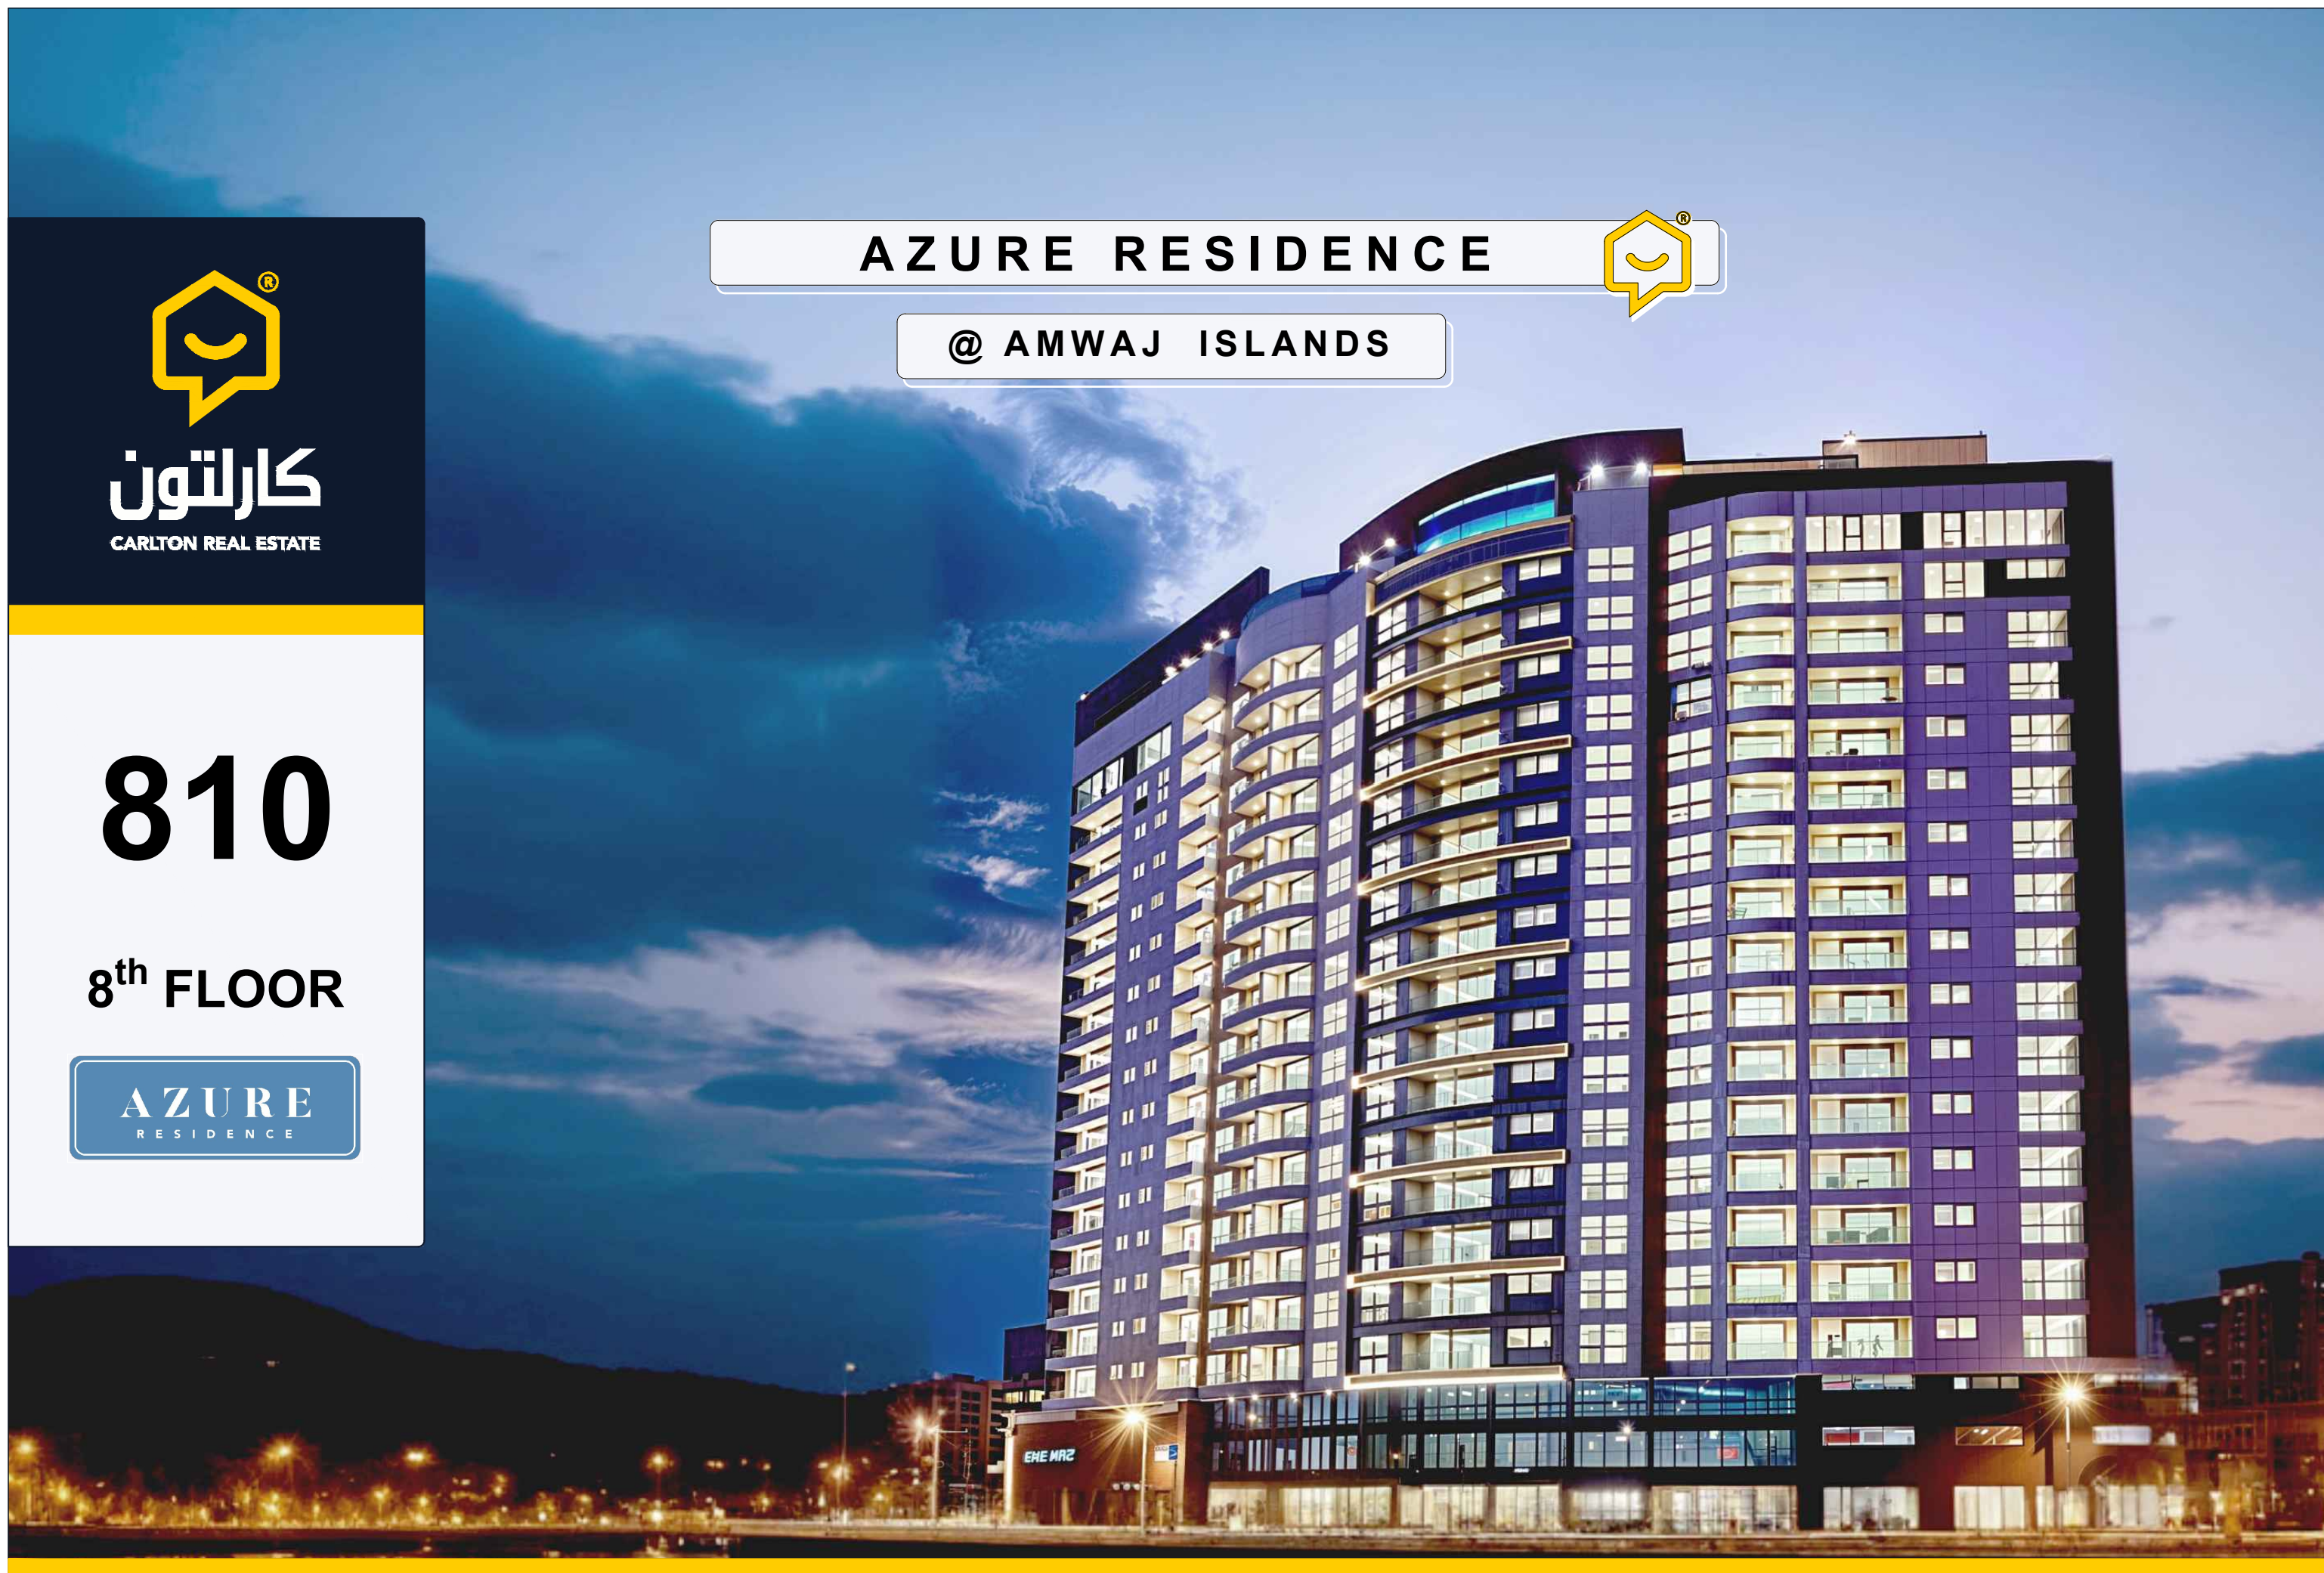



8<sup>th</sup> FLOOR  
[ TYPICAL FLOOR ]

AZURE  
RESIDENCE

APARTMENT 810  
[ 3 BEDROOMS+ MAID ]



NOTES



PROJECT TITLE

AZURE RESIDENCE  
[ 21 STOREY RESIDENTIAL TOWER ]

PROJECT LOCATION

AMWAJ ISLANDS

PROJECT OWNER

EXCLUSIVELY SOLD BY  
CARLTON REAL ESTATE

DATE

2025

DRAWING DETAILS

SCALE

1:300

NORTH ARROW



CONTENT

APARTMENT 810  
DETAILS

SHEET NO.


1

APARTMENT **810**  
[ 3 BEDROOMS+ MAID ]



**8<sup>th</sup> FLOOR PLAN**  
SCALE 1 : 1000

**AZURE**  
RESIDENCE

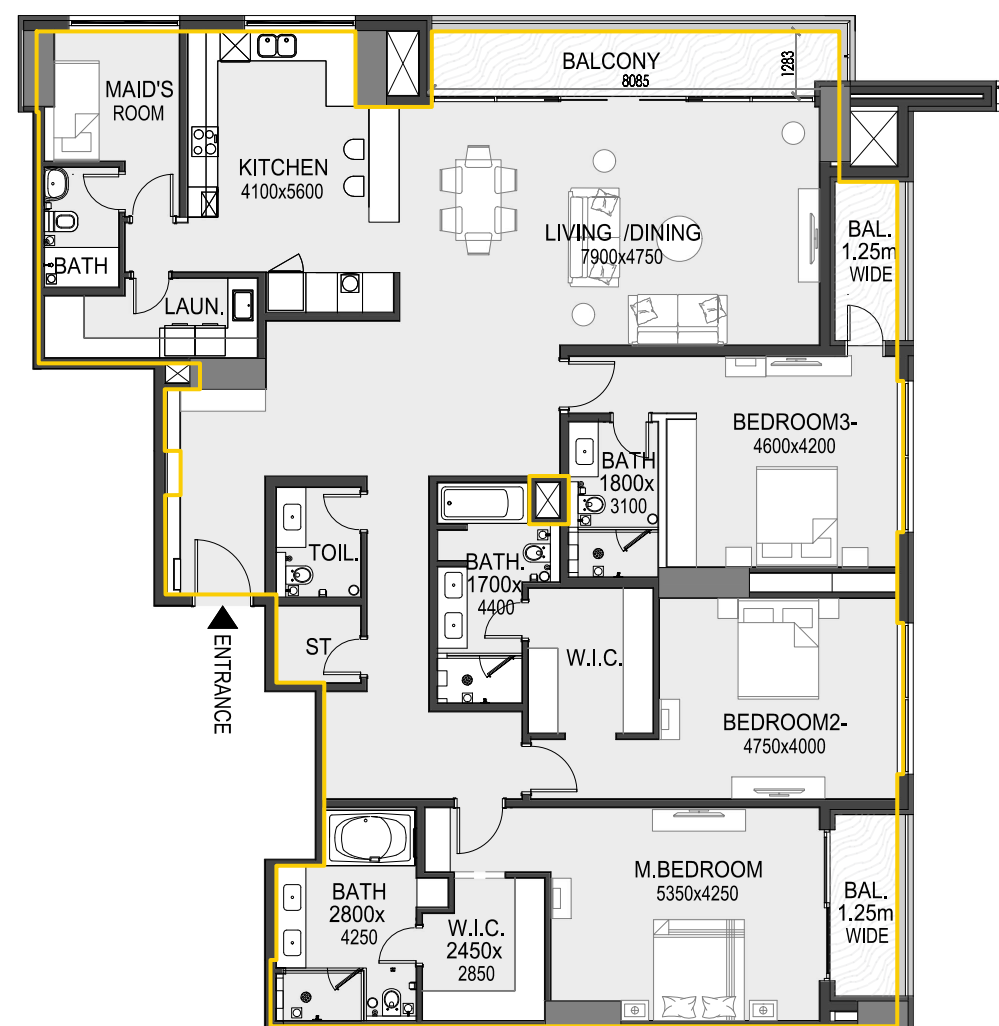

| Sl. No | Unit Number | Apartment Type | Unit View | Gross Area (m <sup>2</sup> ) | Net Area (m <sup>2</sup> ) | Balcony (m <sup>2</sup> ) | Components  |
|--------|-------------|----------------|-----------|------------------------------|----------------------------|---------------------------|---|
| 65     | 810         | 3 BR + Maid    | Sea View  | 275.6 m <sup>2</sup>         | 256.8 m <sup>2</sup>       | 18.8 m <sup>2</sup>       | 3 Bedrooms / 1 Maid / 5 Toilets (4 Baths + 1 WC)<br>1 Living & Dining / 1 Kitchen / 1 Laundry / 1 Store |



NOTES



PROJECT TITLE

**AZURE RESIDENCE**  
[ 21 STOREY RESIDENTIAL TOWER ]

PROJECT LOCATION

**AMWAJ ISLANDS**

PROJECT OWNER

**EXCLUSIVELY SOLD BY**  
**CARLTON REAL ESTATE**

DATE

**2025**

DRAWING DETAILS

SCALE

**1:150**

NORTH ARROW



CONTENT

**APARTMENT 810**  
**DETAILS**

SHEET NO.

**2**