



302


3rd FLOOR

AZURE
RESIDENCE

AZURE RESIDENCE




@ AMWAJ ISLANDS

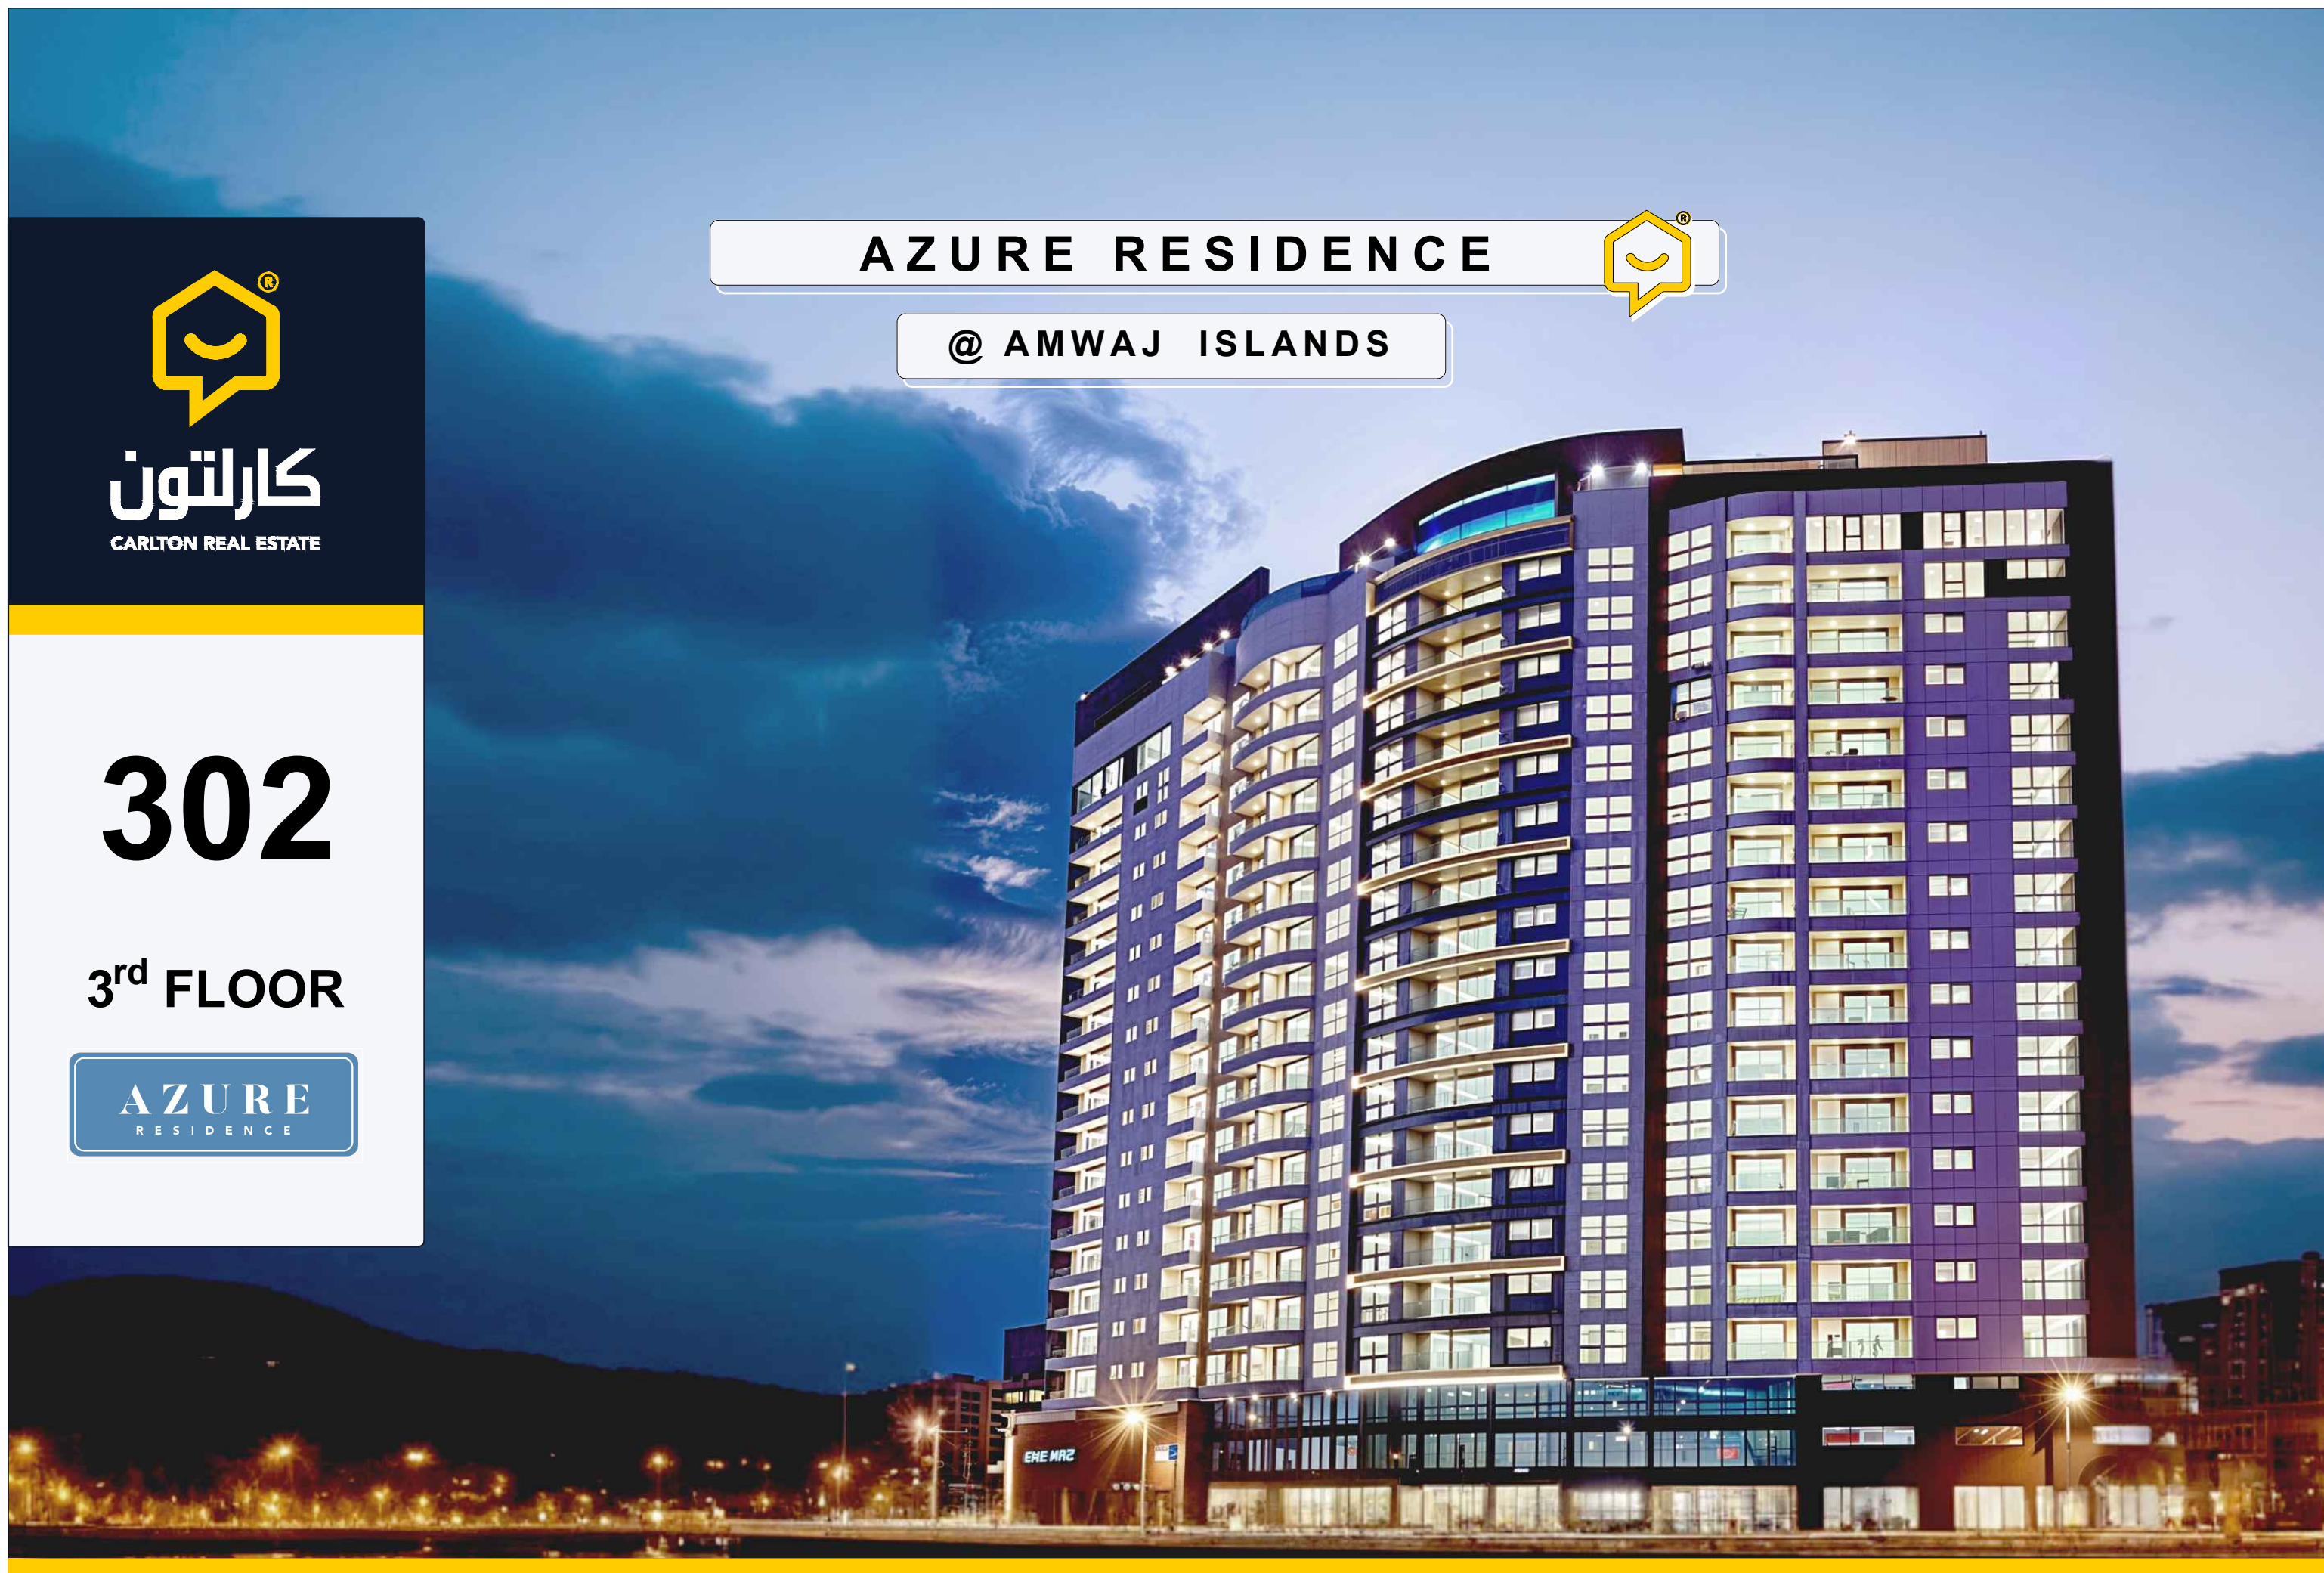

3rd FLOOR

AZURE
RESIDENCE

APARTMENT 302
[1 BEDROOM]

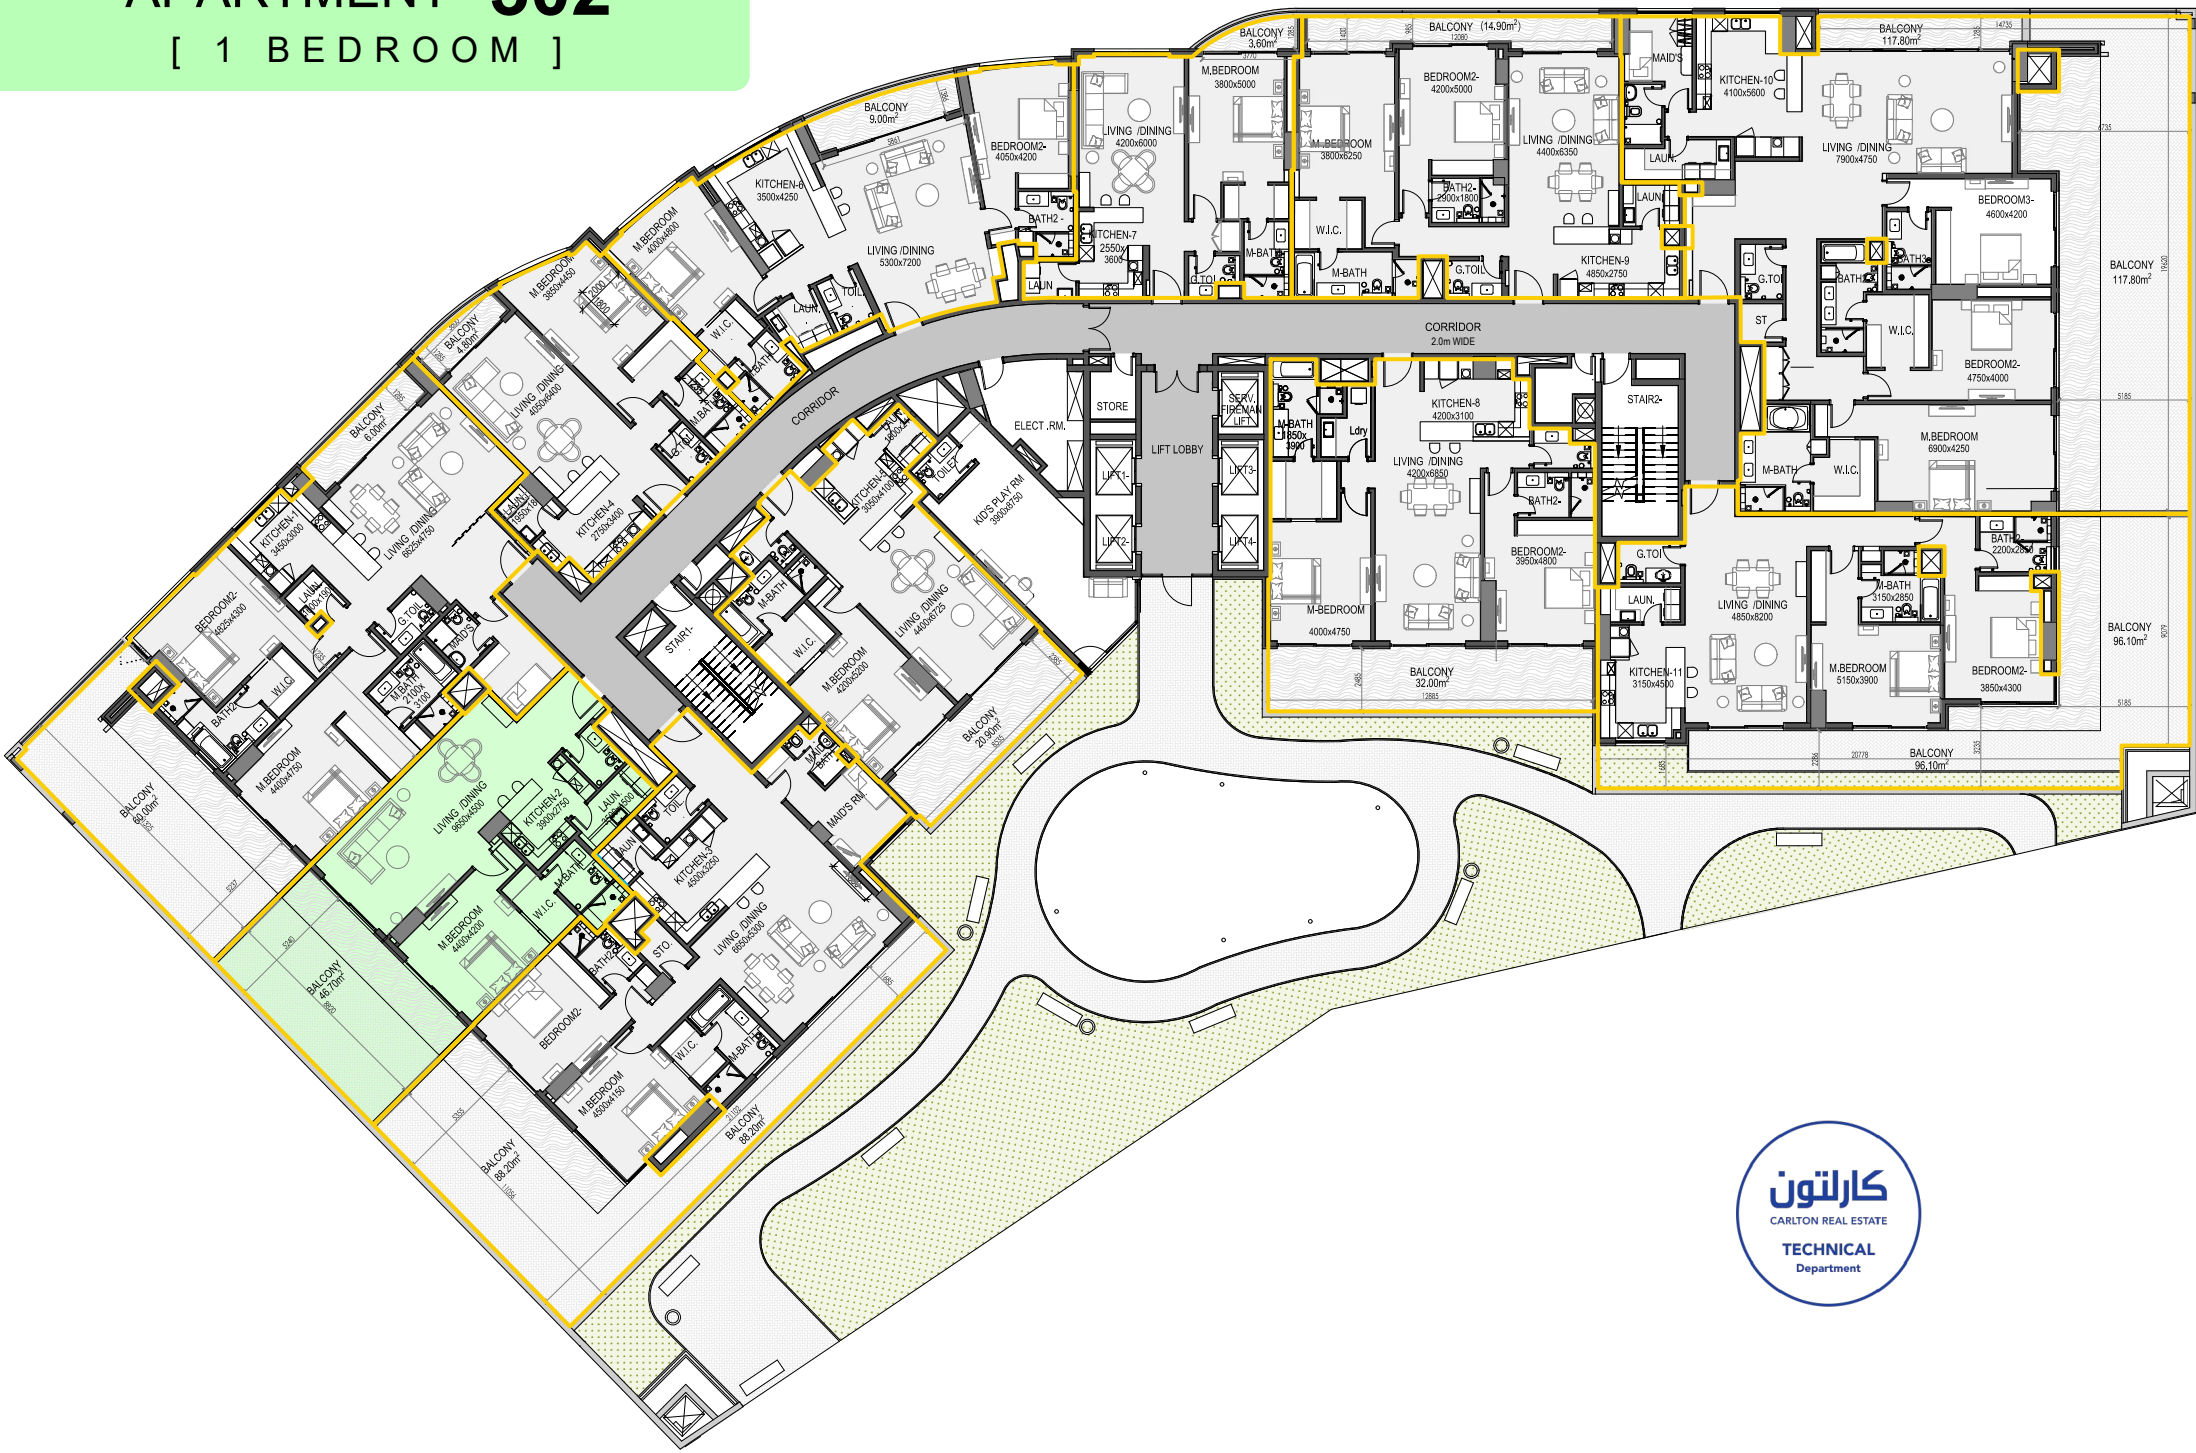

NOTES



PROJECT TITLE

AZURE RESIDENCE
[21 STOREY RESIDENTIAL TOWER]

PROJECT LOCATION

AMWAJ ISLANDS

PROJECT OWNER

**EXCLUSIVELY SOLD BY
CARLTON REAL ESTATE**

DATE

2025

DRAWING DETAILS

SCALE

1:300

NORTH ARROW




CONTENT

**APARTMENT 302
DETAILS**


SHEET NO.

1

APARTMENT 302
[1 BEDROOM]

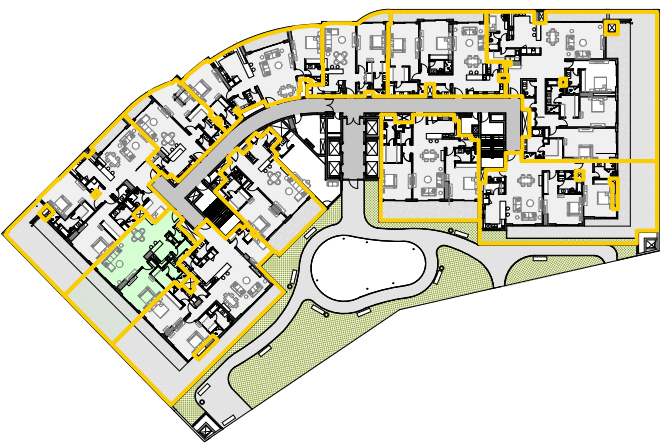

3rd FLOOR PLAN
SCALE 1 : 1000

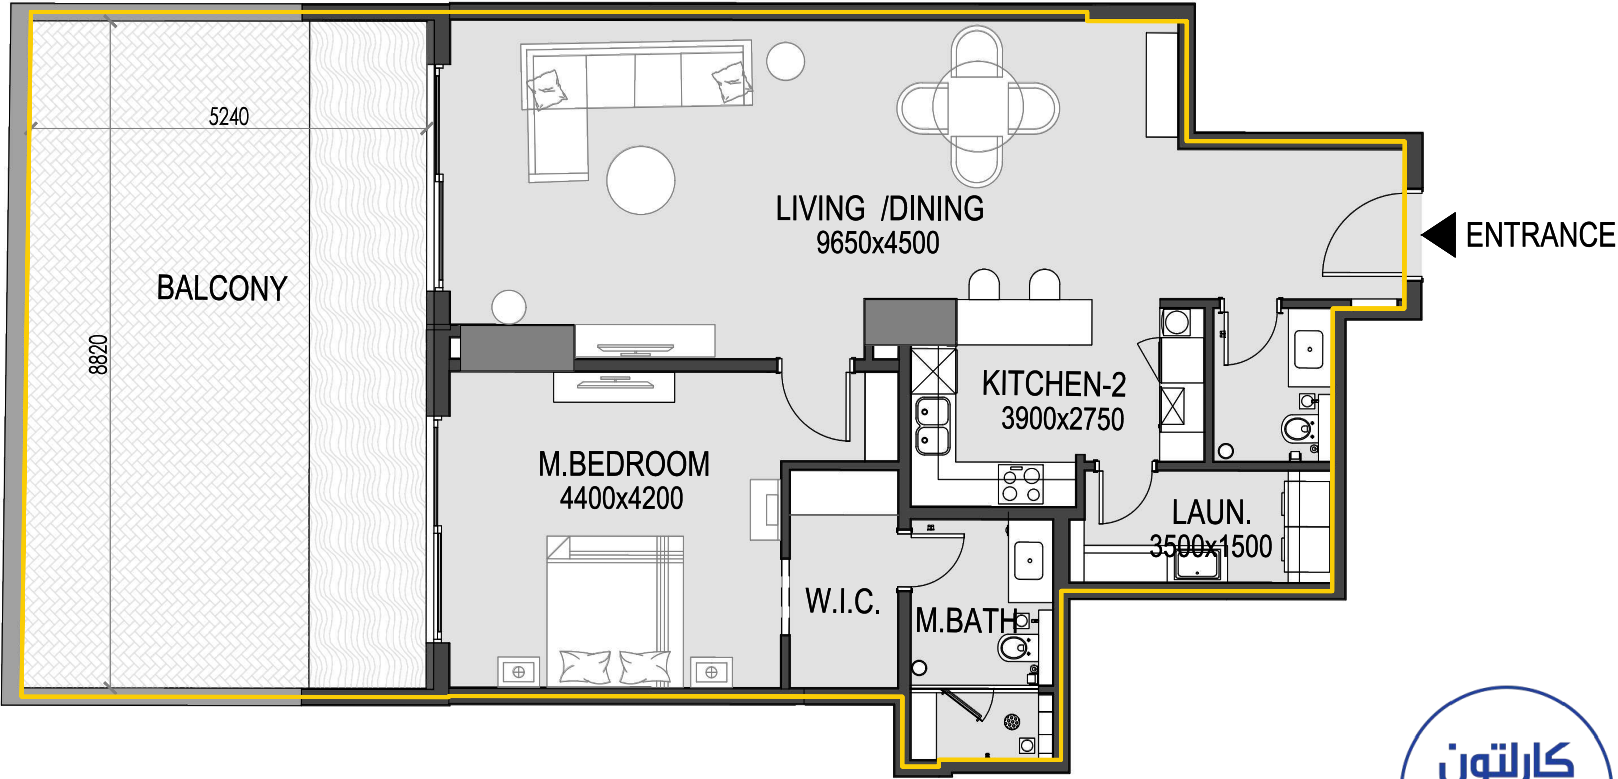

Sl. No	Unit Number	Apartment Type	Unit View	Gross Area (m ²)	Net Area (m ²)	Balcony (m ²)	Components
2	302	1 BR	Side View	149.8 m ²	103.1 m ²	46.7 m ²	1 Bedroom / 2 Toilets (1 Bath + 1 WC) 1 Living & Dining / 1 Kitchen / 1 Laundry



NOTES



PROJECT TITLE

AZURE RESIDENCE
[21 STOREY RESIDENTIAL TOWER]

PROJECT LOCATION

AMWAJ ISLANDS

PROJECT OWNER

**EXCLUSIVELY SOLD BY
CARLTON REAL ESTATE**

DATE

2025

DRAWING DETAILS

SCALE

1:100

NORTH ARROW



CONTENT

**APARTMENT 302
DETAILS**

SHEET NO.

2