



503


5<sup>th</sup> FLOOR

AZURE  
RESIDENCE

AZURE RESIDENCE



@ AMWAJ ISLANDS

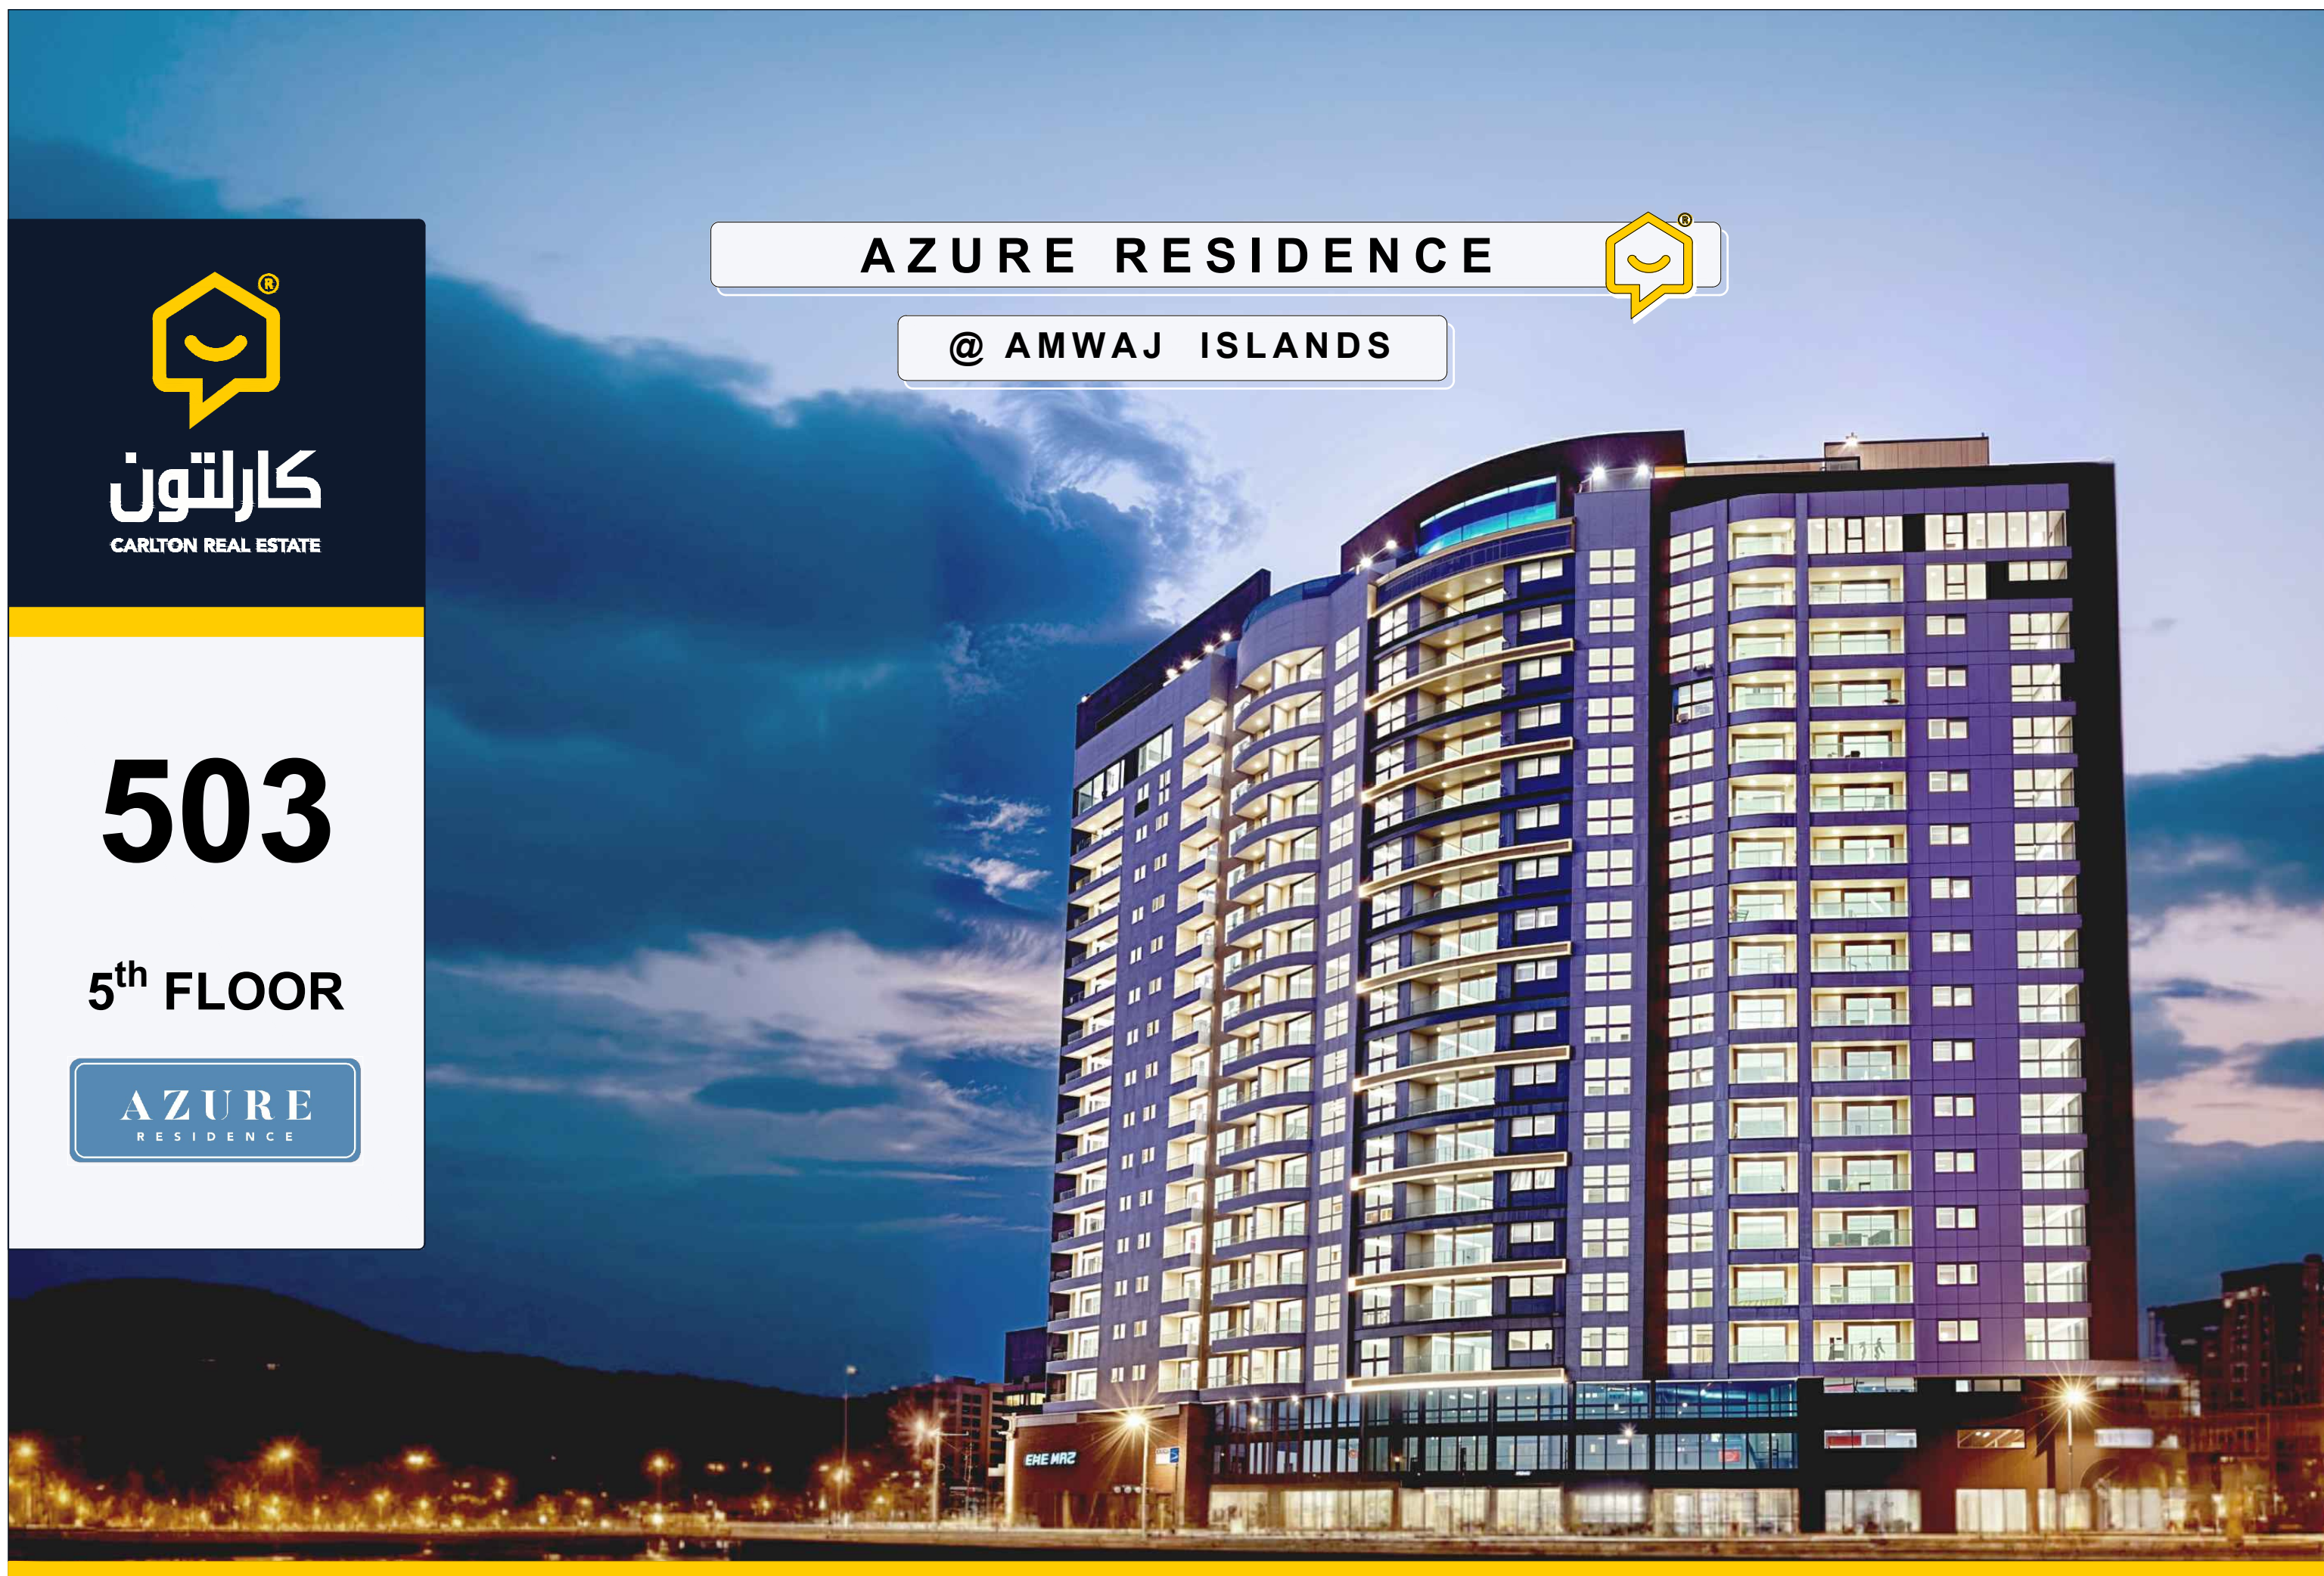



5<sup>th</sup> FLOOR  
[ TYPICAL FLOOR ]

AZURE  
RESIDENCE

APARTMENT 503  
[ 2 BEDROOMS + MAID ]



NOTES



PROJECT TITLE

AZURE RESIDENCE  
[ 21 STOREY RESIDENTIAL TOWER ]

PROJECT LOCATION

AMWAJ ISLANDS

PROJECT OWNER

EXCLUSIVELY SOLD BY  
CARLTON REAL ESTATE

DATE

2025

DRAWING DETAILS

SCALE

1:300

NORTH ARROW



CONTENT

APARTMENT 503  
DETAILS

SHEET NO.


1

# APARTMENT **503** [ 2 BEDROOMS + MAID ]



5<sup>th</sup> FLOOR PLAN  
SCALE 1 : 1000

AZURE  
RESIDENCE

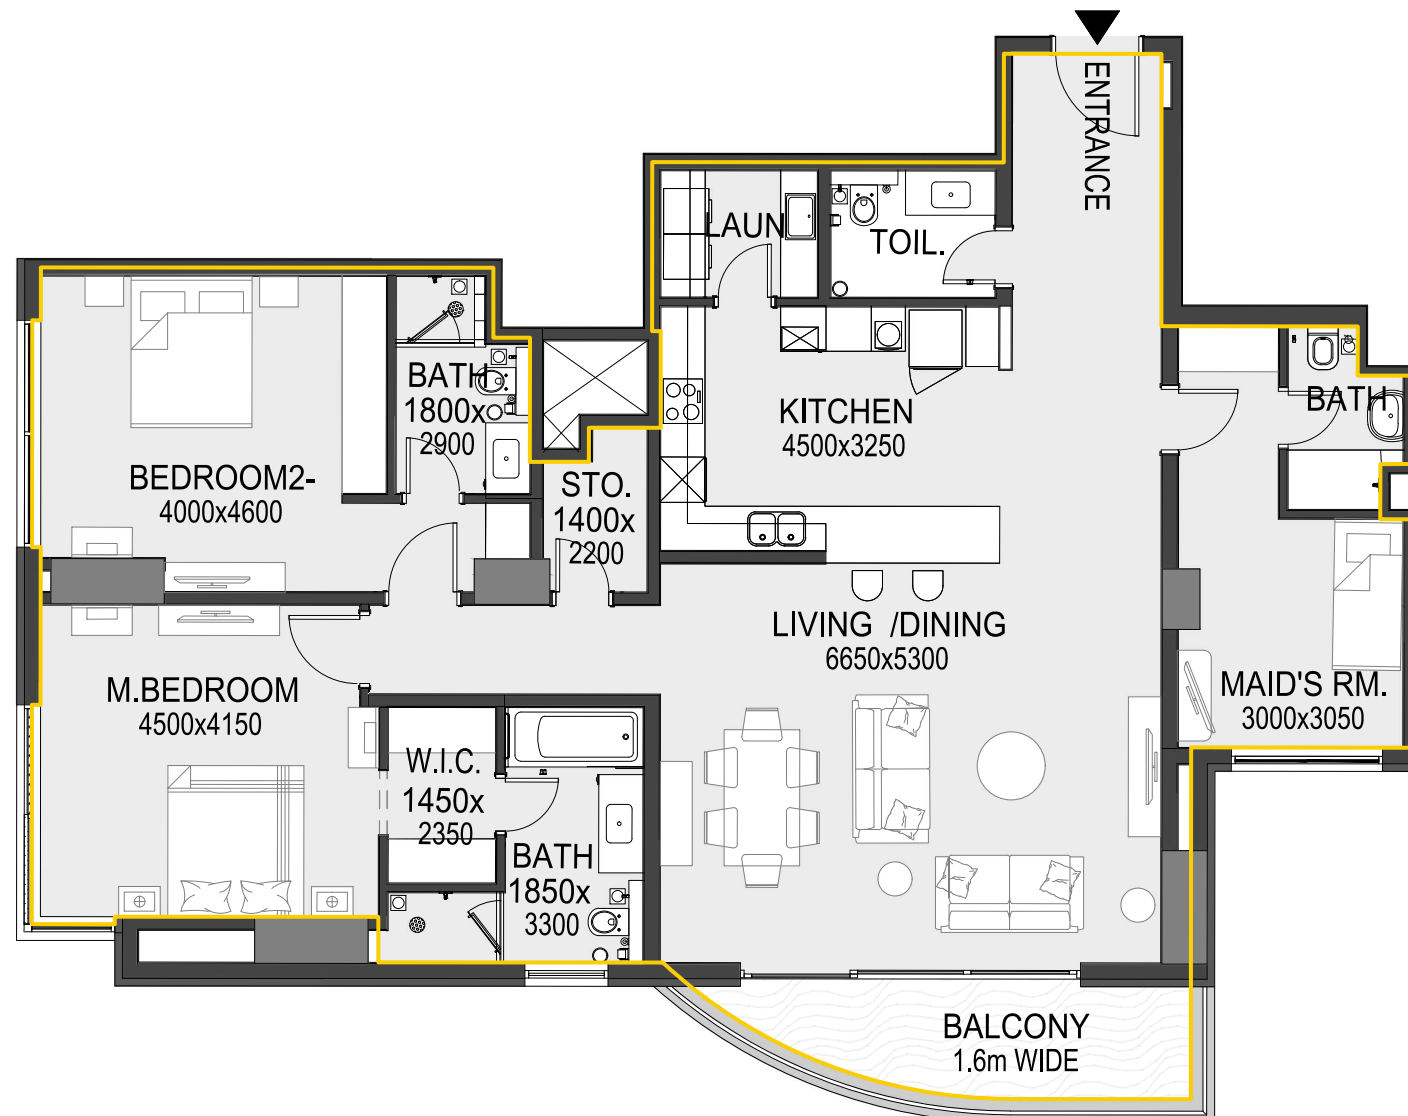

Sl. No	Unit Number	Apartment Type	Unit View	Gross Area (m <sup>2</sup> )	Net Area (m <sup>2</sup> )	Balcony (m <sup>2</sup> )	Components
25	503	2 BR + Maid	Play Ground	171.3 m <sup>2</sup>	163.1 m <sup>2</sup>	8.2 m <sup>2</sup>	2 Bedrooms / 1 Maid / 4 Toilets (3 Baths + 1 WC) 1 Living & Dining / 1 Kitchen / 1 Laundry / 1 Store



## NOTES



## PROJECT TITLE

**AZURE RESIDENCE**  
[ 21 STOREY RESIDENTIAL TOWER ]

## PROJECT LOCATION

**AMWAJ ISLANDS**

## PROJECT OWNER

**EXCLUSIVELY SOLD BY  
CARLTON REAL ESTATE**

## DATE

**2025**

## DRAWING DETAILS

## SCALE

**1:100**

## NORTH ARROW



## CONTENT

**APARTMENT 503  
DETAILS**

## SHEET NO.

**2**