



309


3rd FLOOR

AZURE
RESIDENCE

AZURE RESIDENCE



@ AMWAJ ISLANDS

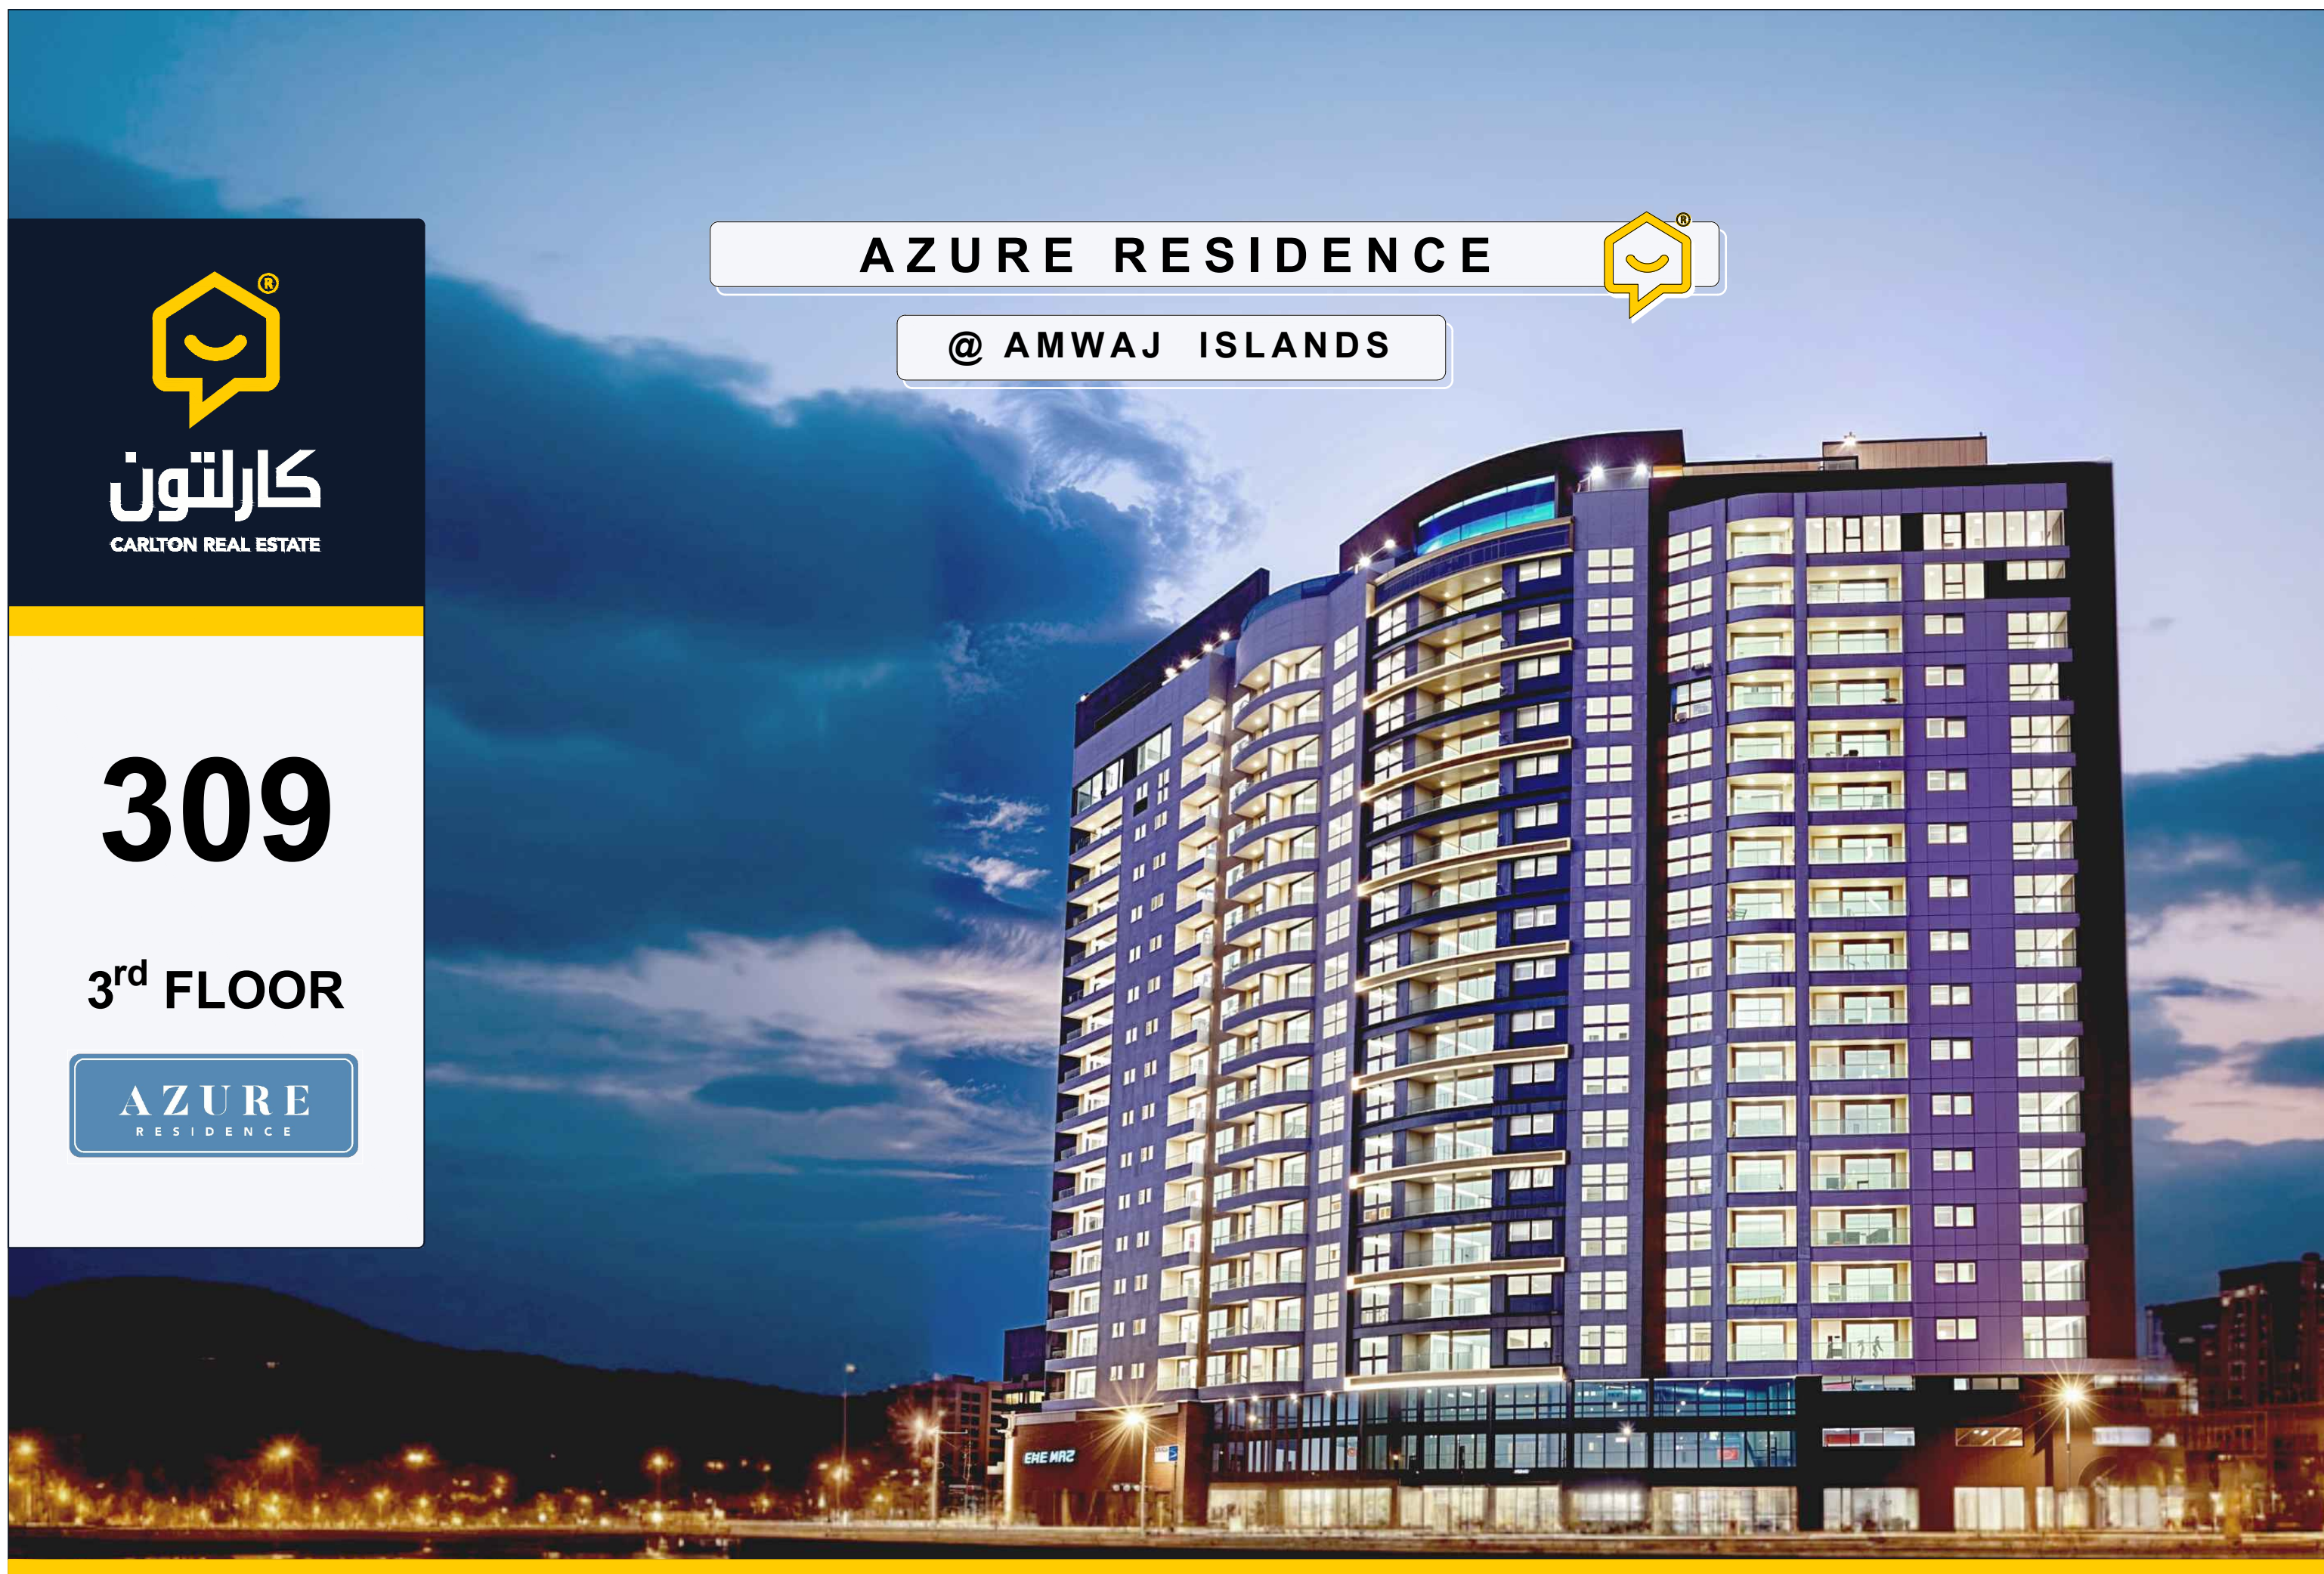

AZURE
RESIDENCE

APARTMENT 305
[2 BEDROOMS]

كارلتون
CARLTON REAL ESTATE
TECHNICAL
Department



AZURE RESIDENCE
[21 STOREY RESIDENTIAL TOWER]

AMWAJ ISLANDS

PROJECT OWNER

**EXCLUSIVELY SOLD BY
CARLTON REAL ESTATE**

DATE _____

2025

DRAWING DETAILS

SCALE

1:300

NORTH ARROW



CONTENT

APARTMENT 309


DETAILS

SHEET NO.

APARTMENT 309
[2 BEDROOMS]



3rd FLOOR PLAN
SCALE 1 : 1000

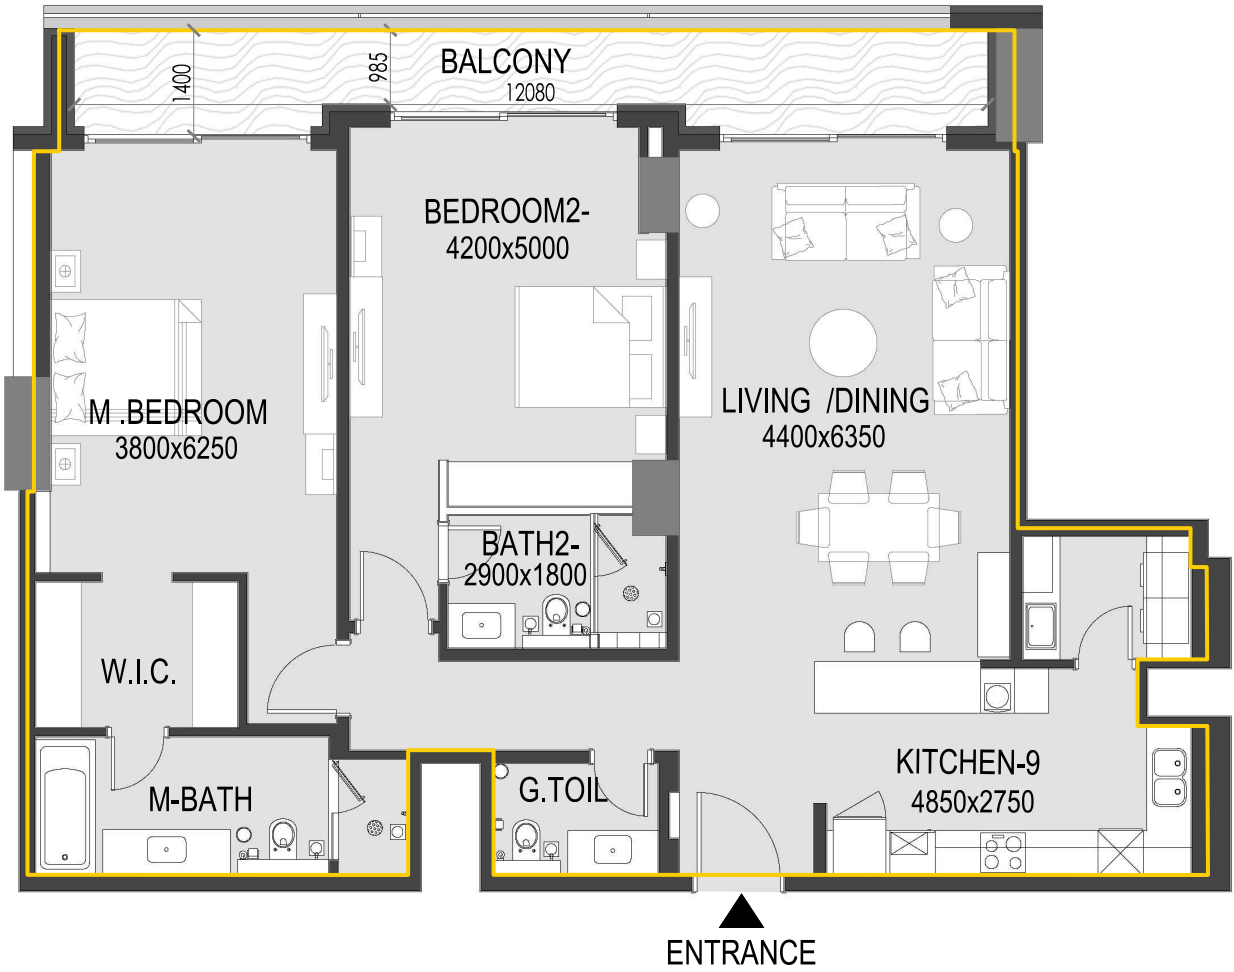

Sl. No	Unit Number	Apartment Type	Unit View	Gross Area (m ²)	Net Area (m ²)	Balcony (m ²)	Components
9	309	2 BR	Sea View	154.0 m ²	139.1 m ²	14.9 m ²	2 Bedrooms / 3 Toilets (2 Baths + 1 WC) 1 Living & Dining / 1 Kitchen / 1 Laundry



NOTES



PROJECT TITLE

AZURE RESIDENCE
[21 STOREY RESIDENTIAL TOWER]

PROJECT LOCATION

AMWAJ ISLANDS

PROJECT OWNER

**EXCLUSIVELY SOLD BY
CARLTON REAL ESTATE**

DATE

2025

DRAWING DETAILS

SCALE

1:100

NORTH ARROW



CONTENT

**APARTMENT 309
DETAILS**

SHEET NO.

2