



1604


16th FLOOR

AZURE
RESIDENCE

AZURE RESIDENCE




@ AMWAJ ISLANDS

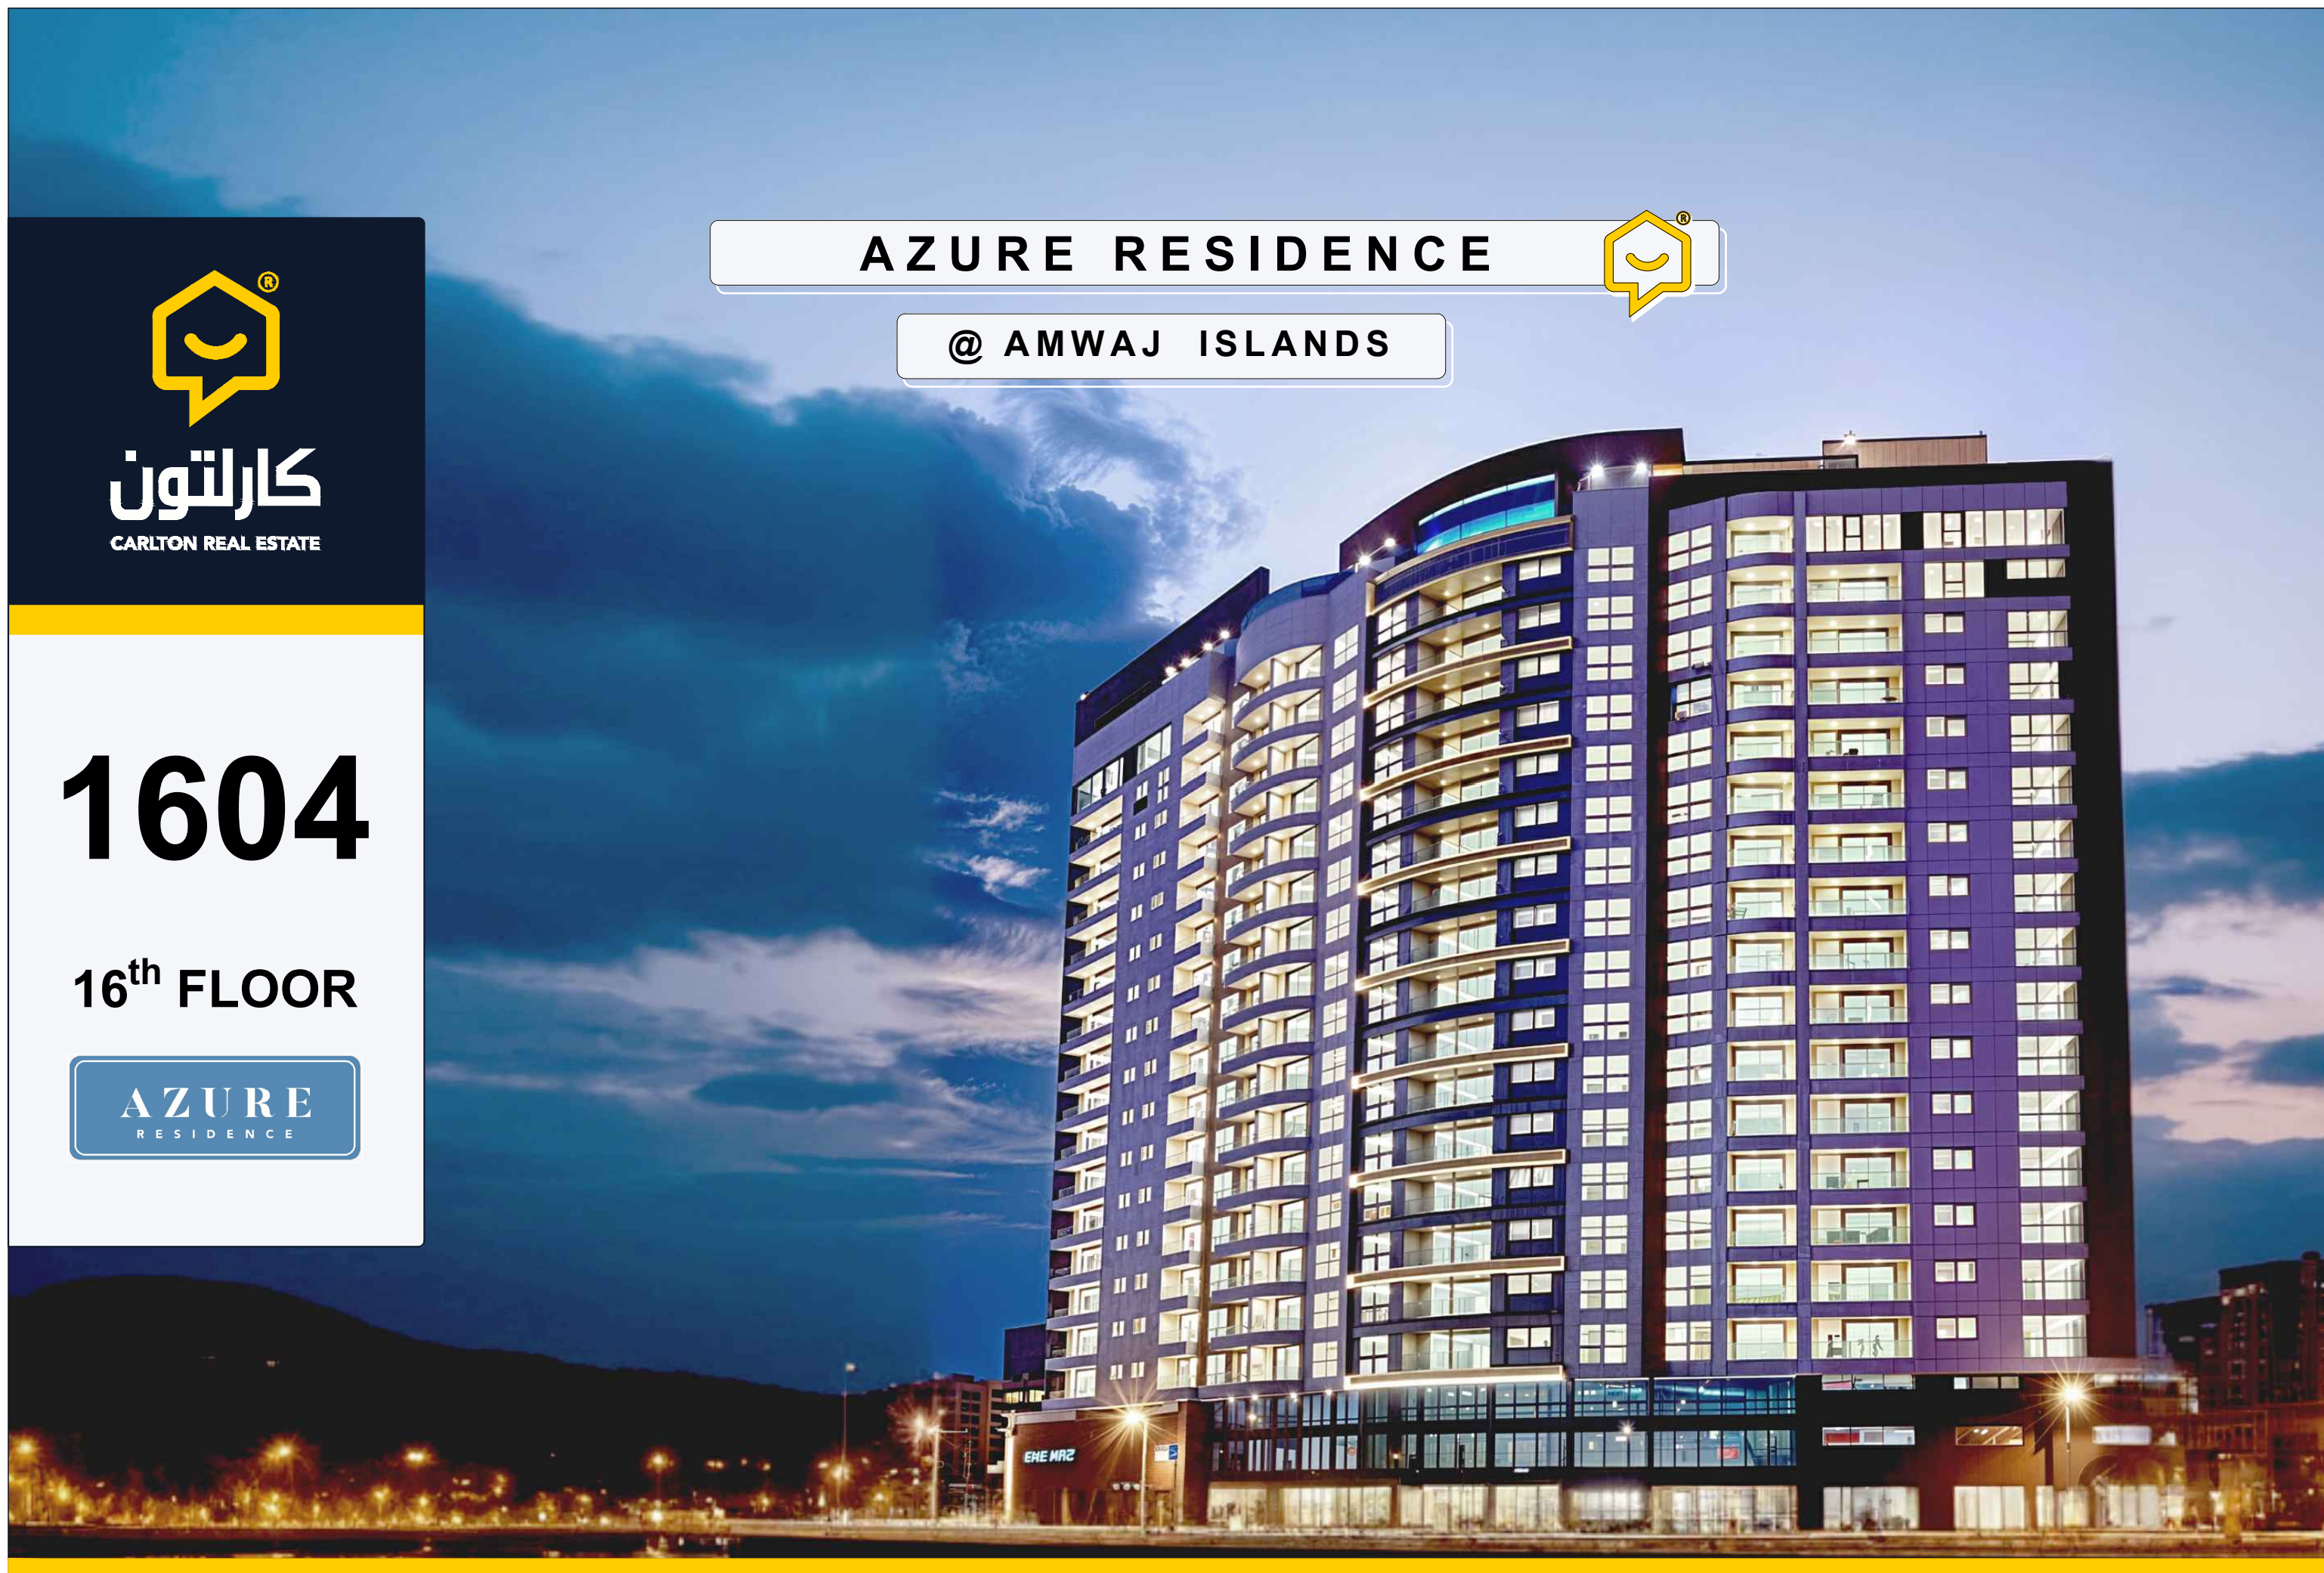

16th FLOOR
[TYPICAL FLOOR]

AZURE
RESIDENCE

APARTMENT 1504
[1 BEDROOM]

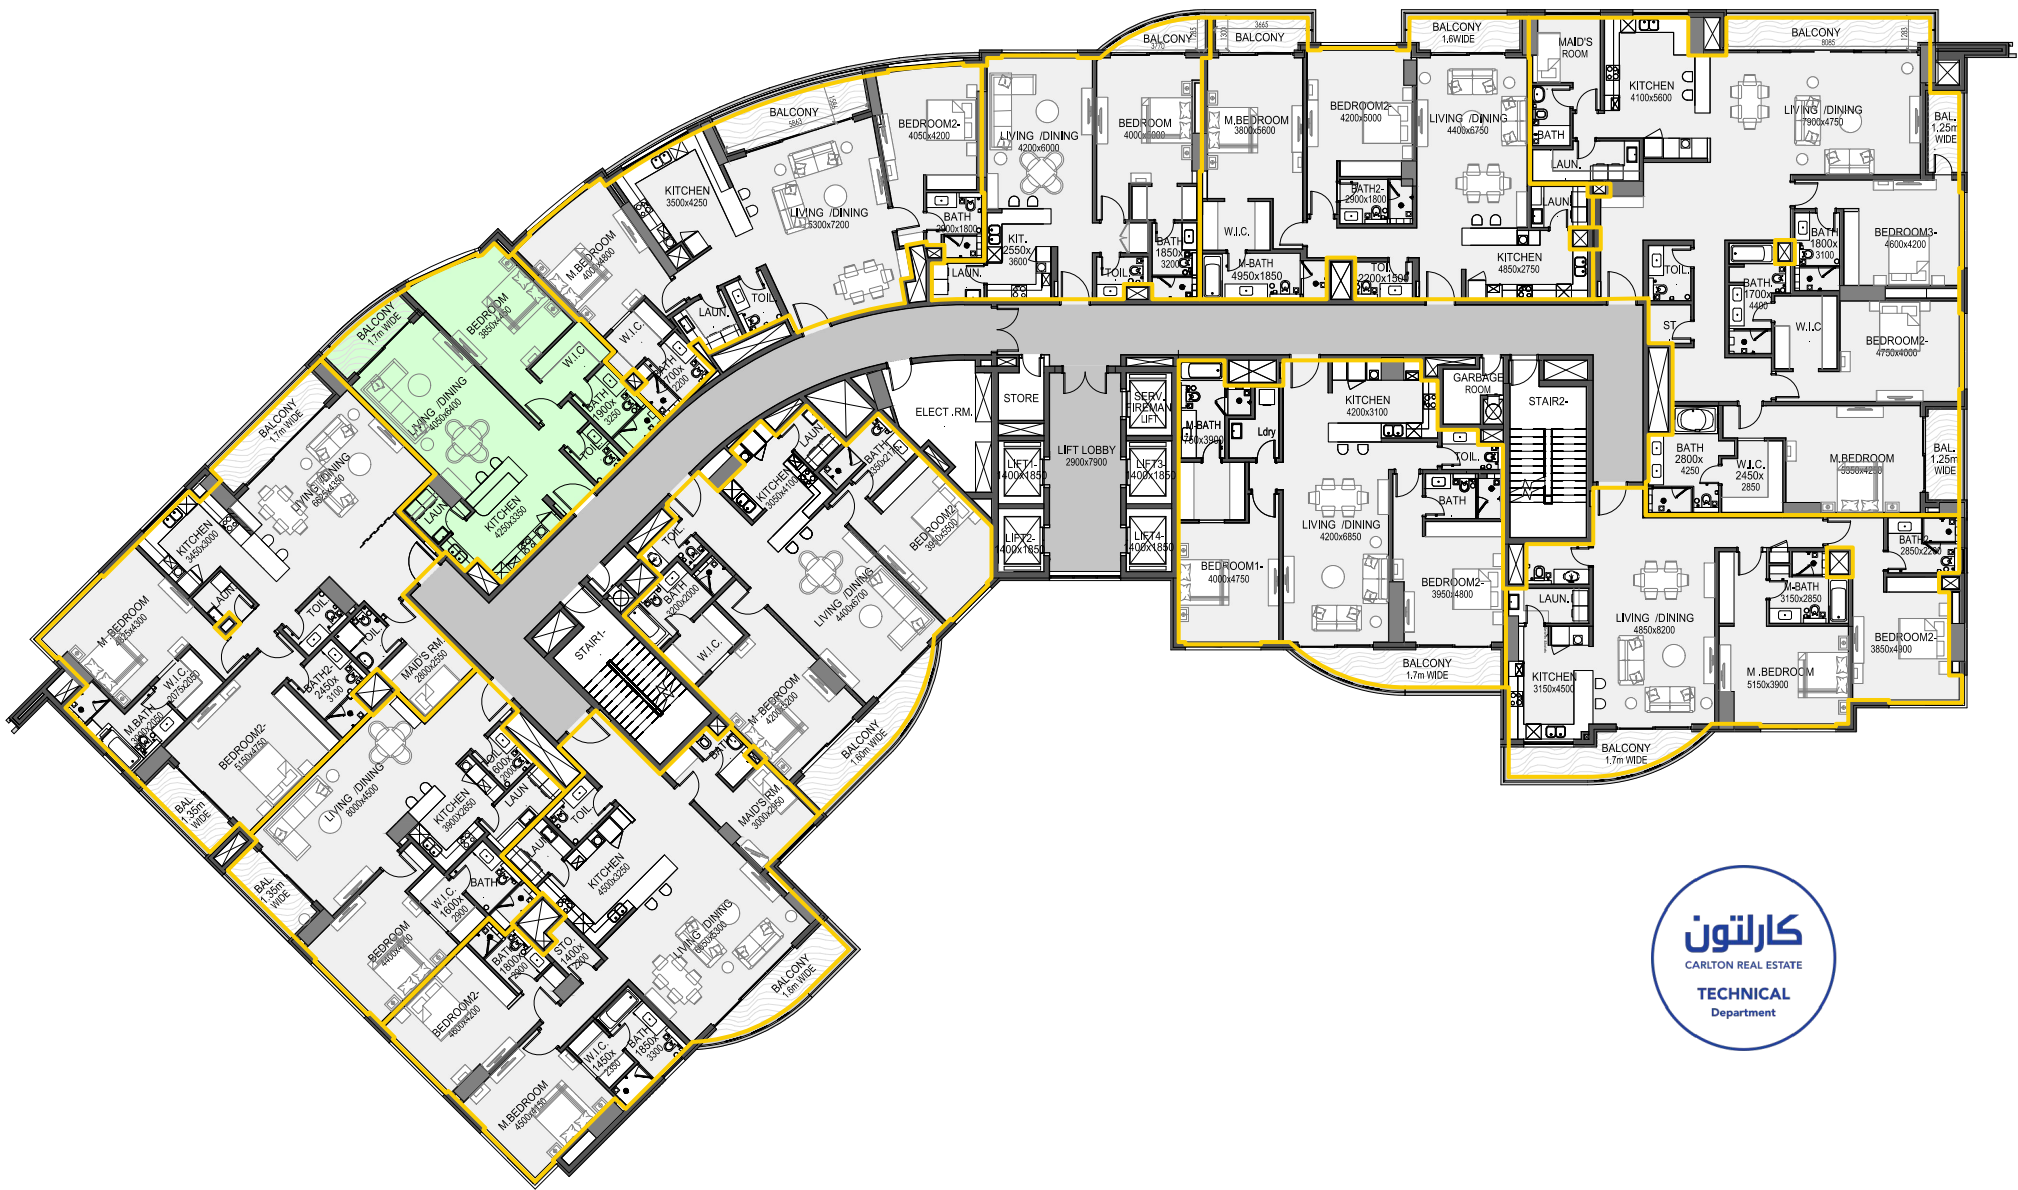

NOTES



PROJECT TITLE

AZURE RESIDENCE
[21 STOREY RESIDENTIAL TOWER]

PROJECT LOCATION

AMWAJ ISLANDS

PROJECT OWNER

EXCLUSIVELY SOLD BY
CARLTON REAL ESTATE

DATE

2025

DRAWING DETAILS

SCALE

1:300

NORTH ARROW



CONTENT

APARTMENT 1604
DETAILS


SHEET NO.

1

APARTMENT 1604
[1 BEDROOM]



16th FLOOR PLAN
SCALE 1 : 1000

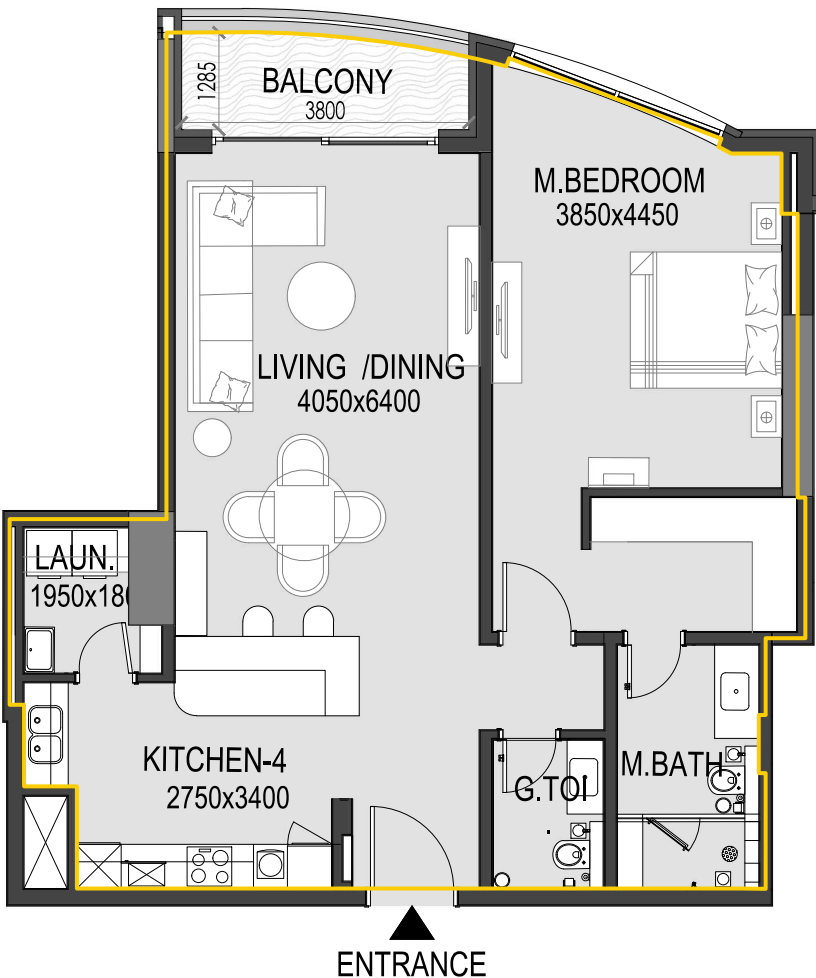

| Sl. No | Unit Number | Apartment Type | Unit View | Gross Area (m ²) | Net Area (m ²) | Balcony (m ²) | Components |
|--------|-------------|----------------|-----------|------------------------------|----------------------------|---------------------------|--|
| 147 | 1604 | 1 BR | Sea View | 97.3 m ² | 92.5 m ² | 4.8 m ² | 1 Bedroom / 2 Toilets (1 Bath + 1 WC) 1 Living & Dining / 1 Kitchen / 1 Laundry |



NOTES



PROJECT TITLE

AZURE RESIDENCE
[21 STOREY RESIDENTIAL TOWER]

PROJECT LOCATION

AMWAJ ISLANDS

PROJECT OWNER

EXCLUSIVELY SOLD BY
CARLTON REAL ESTATE

DATE

2025

DRAWING DETAILS

SCALE

1:100

NORTH ARROW



CONTENT

APARTMENT 1604
DETAILS

SHEET NO.

2