



1804

18th FLOOR

AZURE
RESIDENCE

AZURE RESIDENCE



@ AMWAJ ISLANDS



18th FLOOR

AZURE
RESIDENCE

APARTMENT 1804
[2 BEDROOMS]



NOTES



PROJECT TITLE

AZURE RESIDENCE
[21 STOREY RESIDENTIAL TOWER]

PROJECT LOCATION

AMWAJ ISLANDS

PROJECT OWNER

**EXCLUSIVELY SOLD BY
CARLTON REAL ESTATE**

DATE

2025

DRAWING DETAILS

SCALE

1:300

NORTH ARROW



CONTENT

**APARTMENT 1804
DETAILS**

SHEET NO.


1

APARTMENT **1804**
[2 BEDROOMS]



18th FLOOR PLAN
SCALE 1 : 1000

AZURE
RESIDENCE

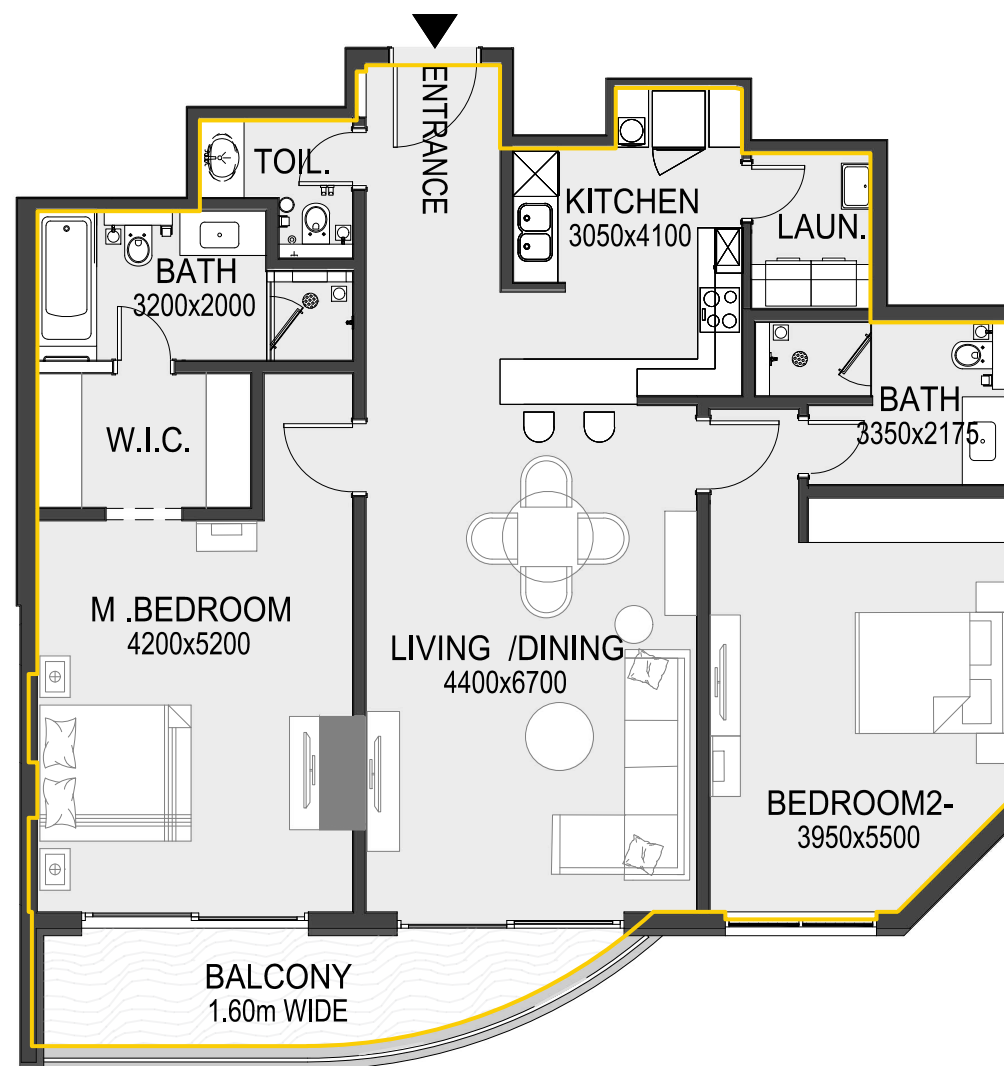

| Sl. No | Unit Number | Apartment Type | Unit View | Gross Area (m ²) | Net Area (m ²) | Balcony (m ²) | Components |
|--------|-------------|----------------|-------------|------------------------------|----------------------------|---------------------------|--|
| 170 | 1804 | 2 BR | Play Ground | 139.4 m² | 129.6 m ² | 9.8 m ² | 2 Bedrooms / 3 Toilets (2 Baths + 1 WC) 1 Living & Dining / 1 Kitchen / 1 Laundry |



NOTES



PROJECT TITLE

AZURE RESIDENCE
[21 STOREY RESIDENTIAL TOWER]

PROJECT LOCATION

AMWAJ ISLANDS

PROJECT OWNER

EXCLUSIVELY SOLD BY
CARLTON REAL ESTATE

DATE

2025

DRAWING DETAILS

SCALE

1:100

NORTH ARROW



CONTENT

APARTMENT 1804
DETAILS

SHEET NO.

2