



20th FLOOR


[FACILITIES]

AZURE
RESIDENCE

AZURE RESIDENCE




@ AMWAJ ISLANDS

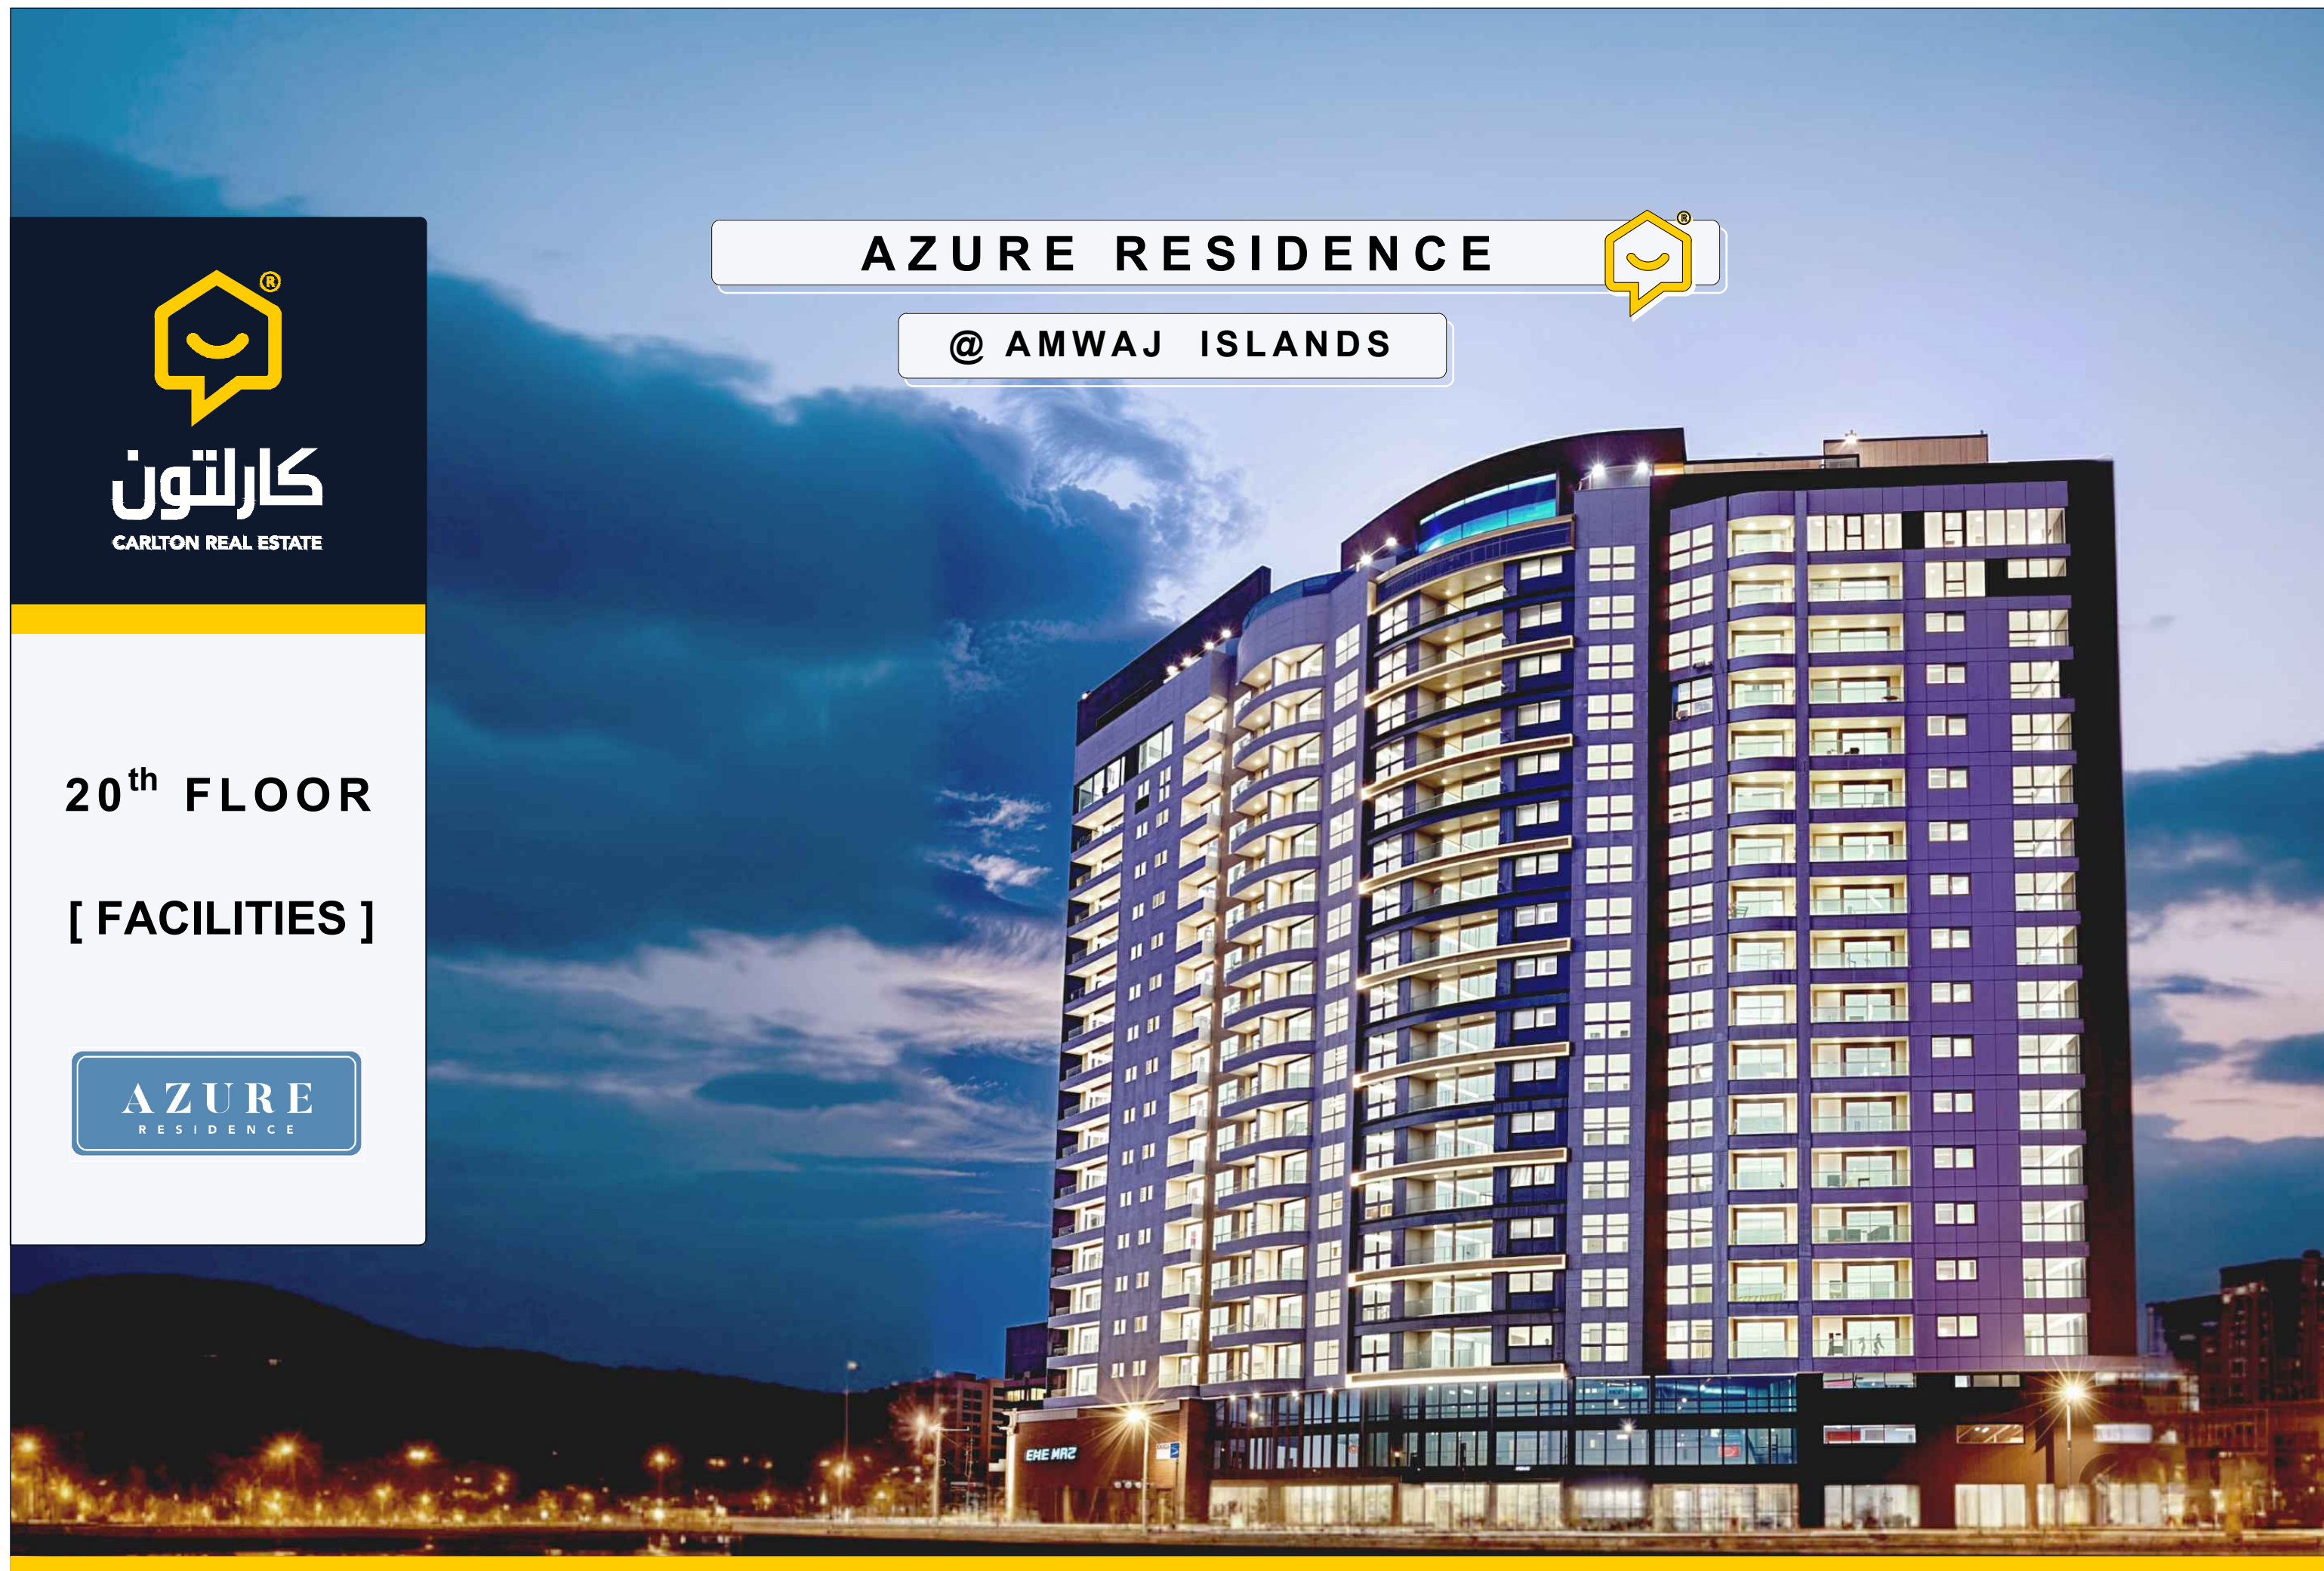

20th FLOOR

AZURE
RESIDENCE

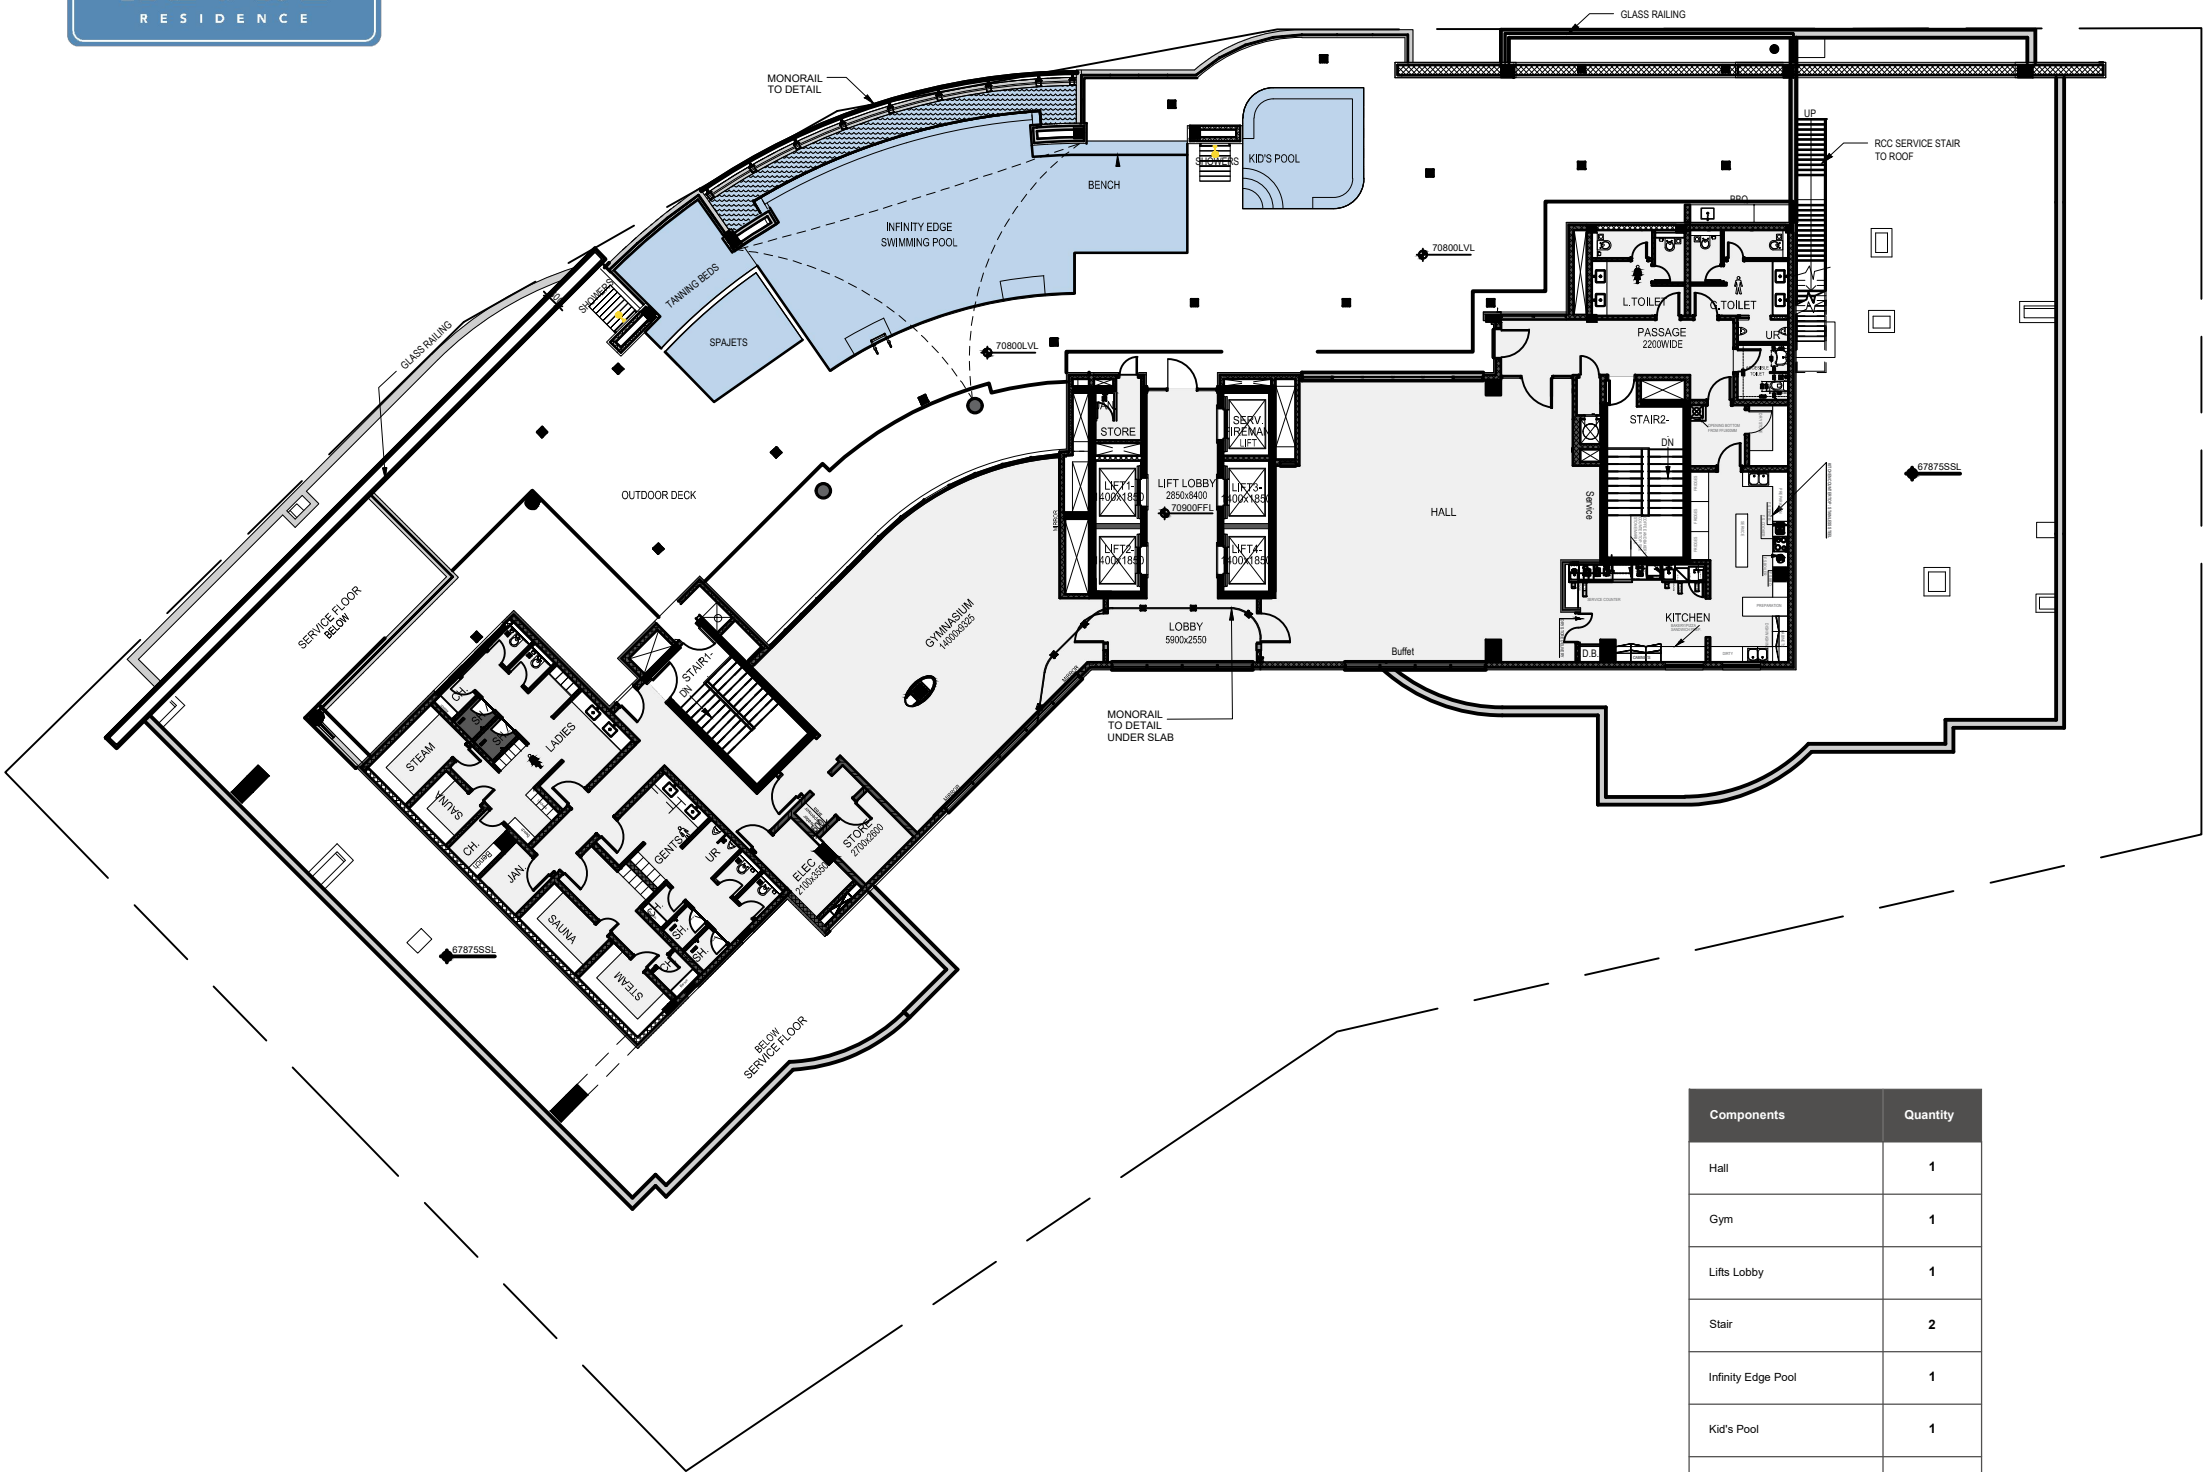

Components	Quantity
Hall	1
Gym	1
Lifts Lobby	1
Stair	2
Infinity Edge Pool	1
Kid's Pool	1
BBQ Area	1
Kitchen	1
Toilets	3
Storage	1



كارلتون
CARLTON REAL ESTATE

RENDER



PROJECT TITLE

AZURE RESIDENCE
[21 STOREY RESIDENTIAL TOWER]

PROJECT LOCATION

AMWAJ ISLANDS

PROJECT OWNER

**EXCLUSIVELY SOLD BY
CARLTON REAL ESTATE**

DATE

2025

DRAWING DETAILS

SCALE

1:300

NORTH ARROW



CONTENT

20th FLOOR PLAN
[FACILITIES]

SHEET NO.

1