



# 1005


10<sup>th</sup> FLOOR

AZURE  
RESIDENCE

AZURE RESIDENCE



@ AMWAJ ISLANDS

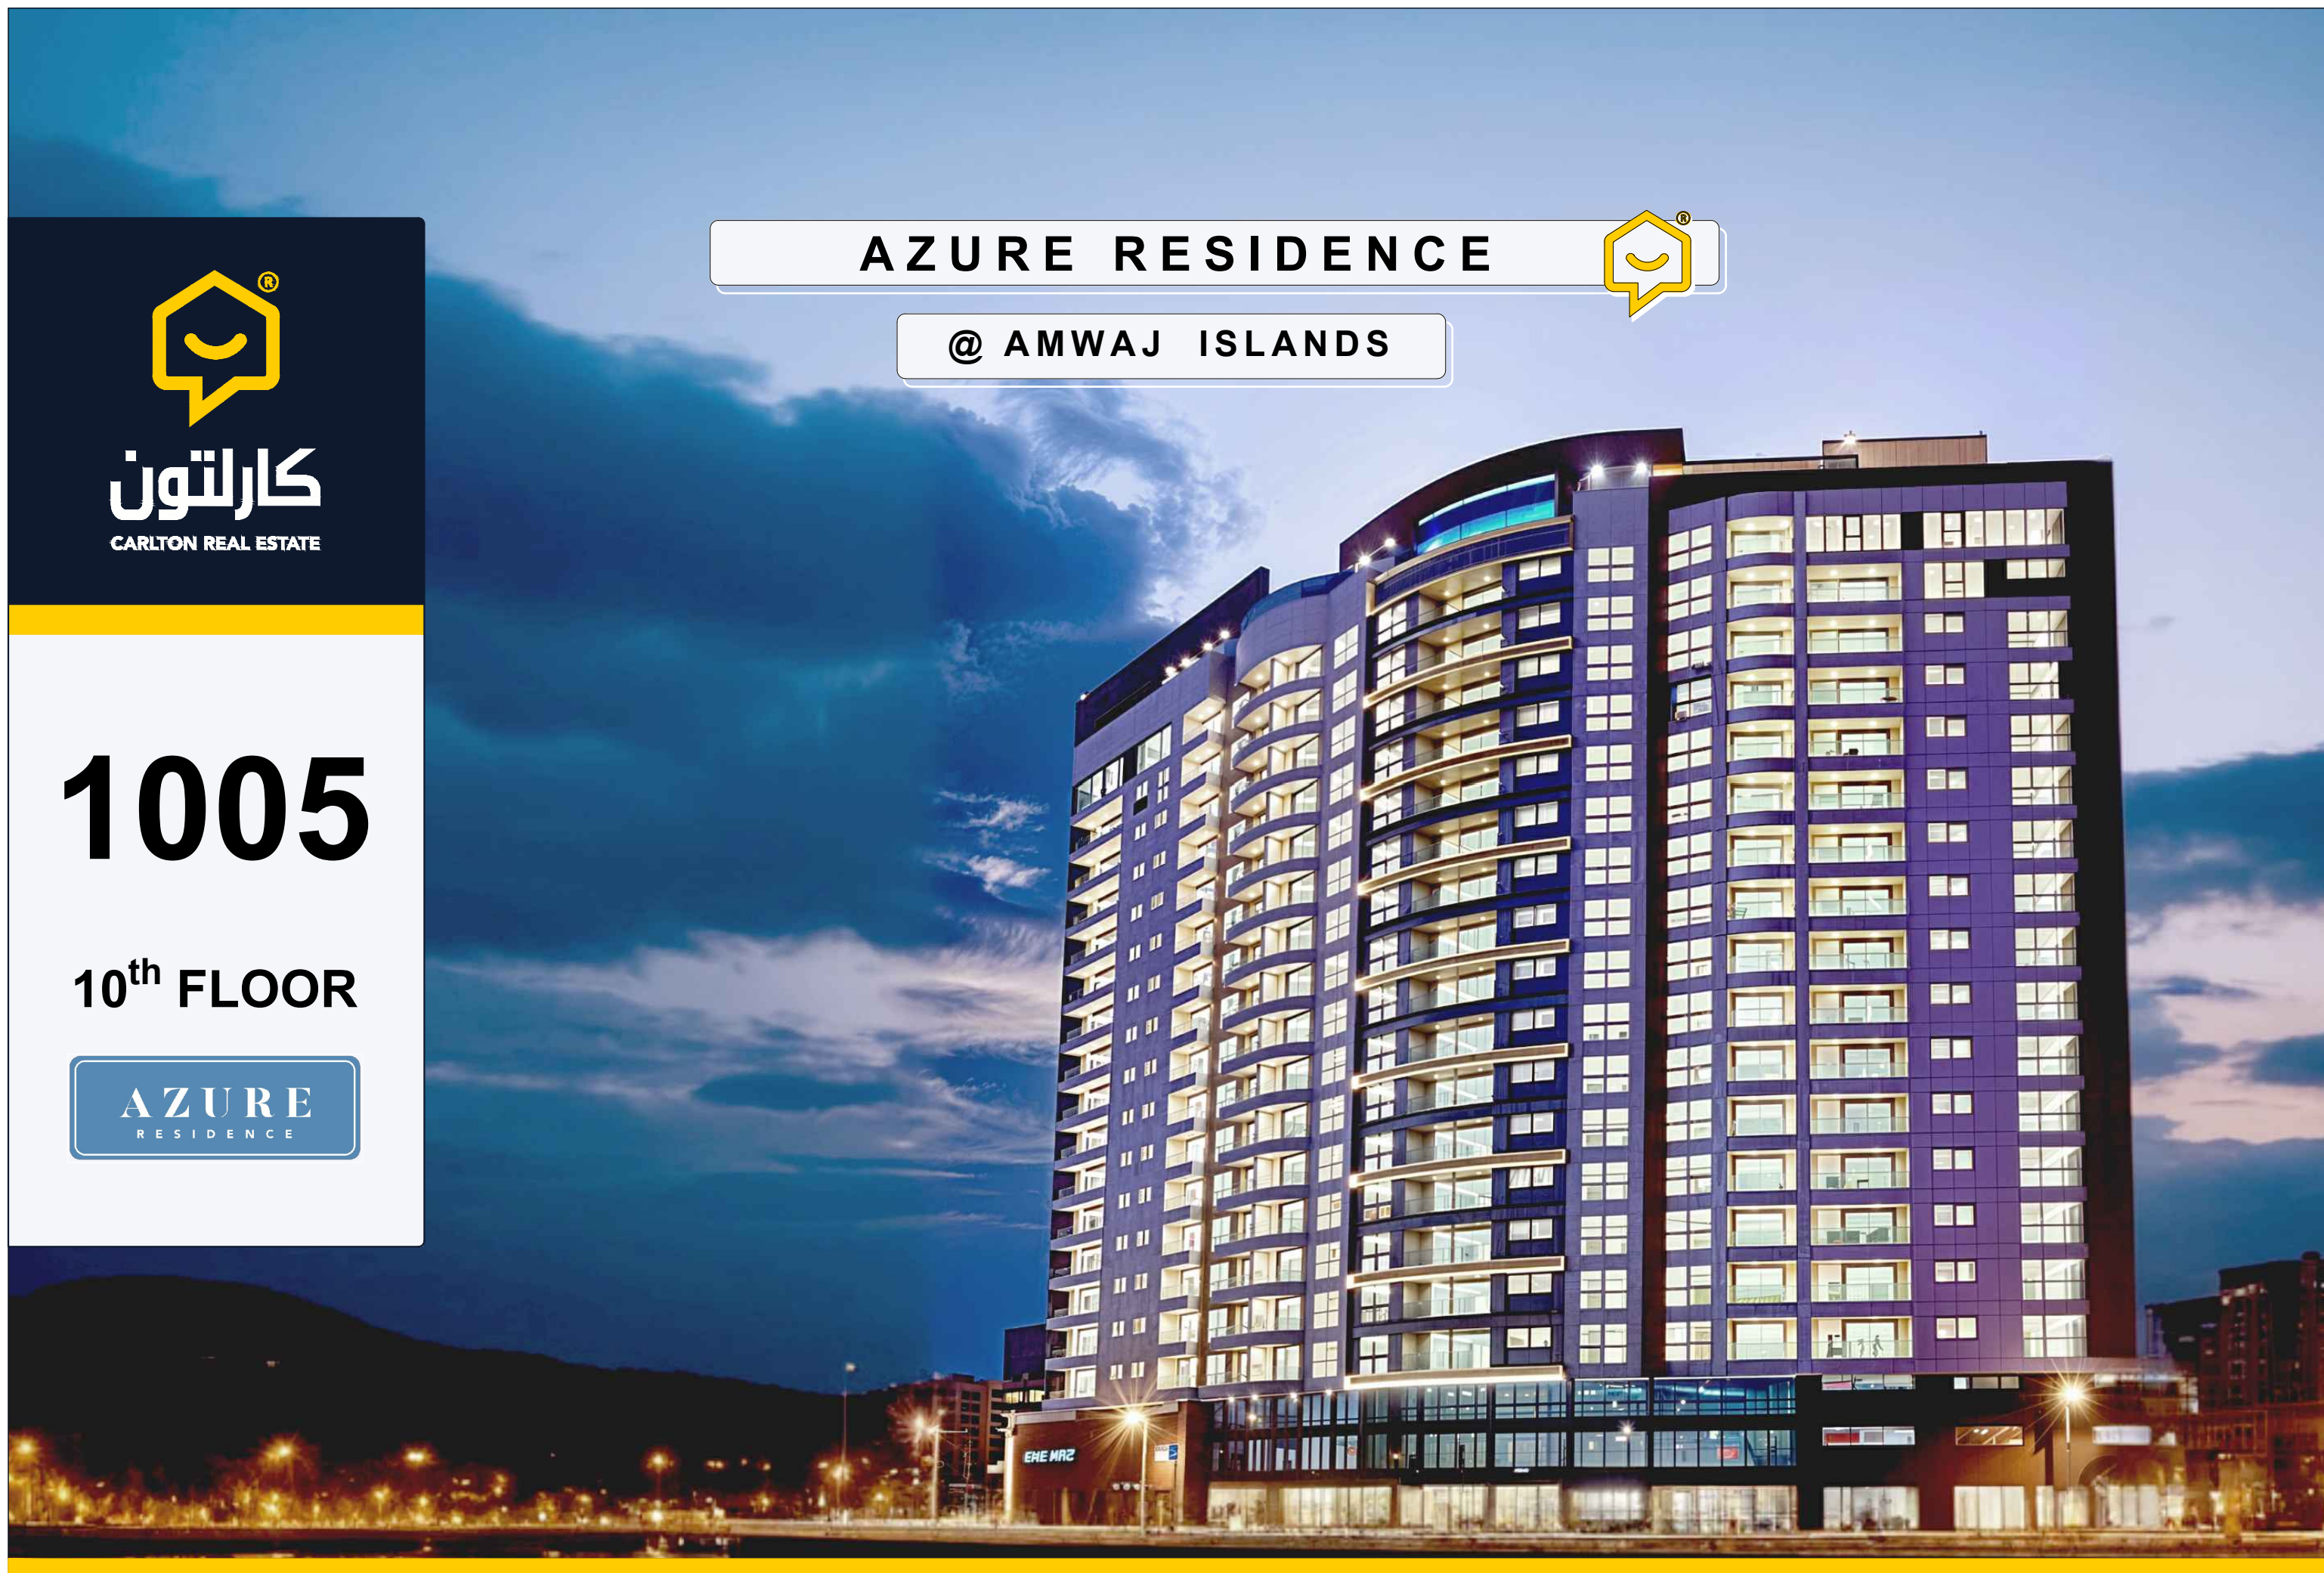



10<sup>th</sup> FLOOR  
[ TYPICAL FLOOR ]

AZURE  
RESIDENCE

APARTMENT 1005  
[ 2 BEDROOMS ]



NOTES



PROJECT TITLE

**AZURE RESIDENCE**  
[ 21 STOREY RESIDENTIAL TOWER ]

PROJECT LOCATION

**AMWAJ ISLANDS**

PROJECT OWNER

**EXCLUSIVELY SOLD BY  
CARLTON REAL ESTATE**

DATE

**2025**

DRAWING DETAILS

SCALE

**1:300**

NORTH ARROW



CONTENT

**APARTMENT 1005  
DETAILS**


SHEET NO.

**1**

APARTMENT 1005  
[ 2 BEDROOMS ]



10<sup>th</sup> FLOOR PLAN  
SCALE 1 : 1000

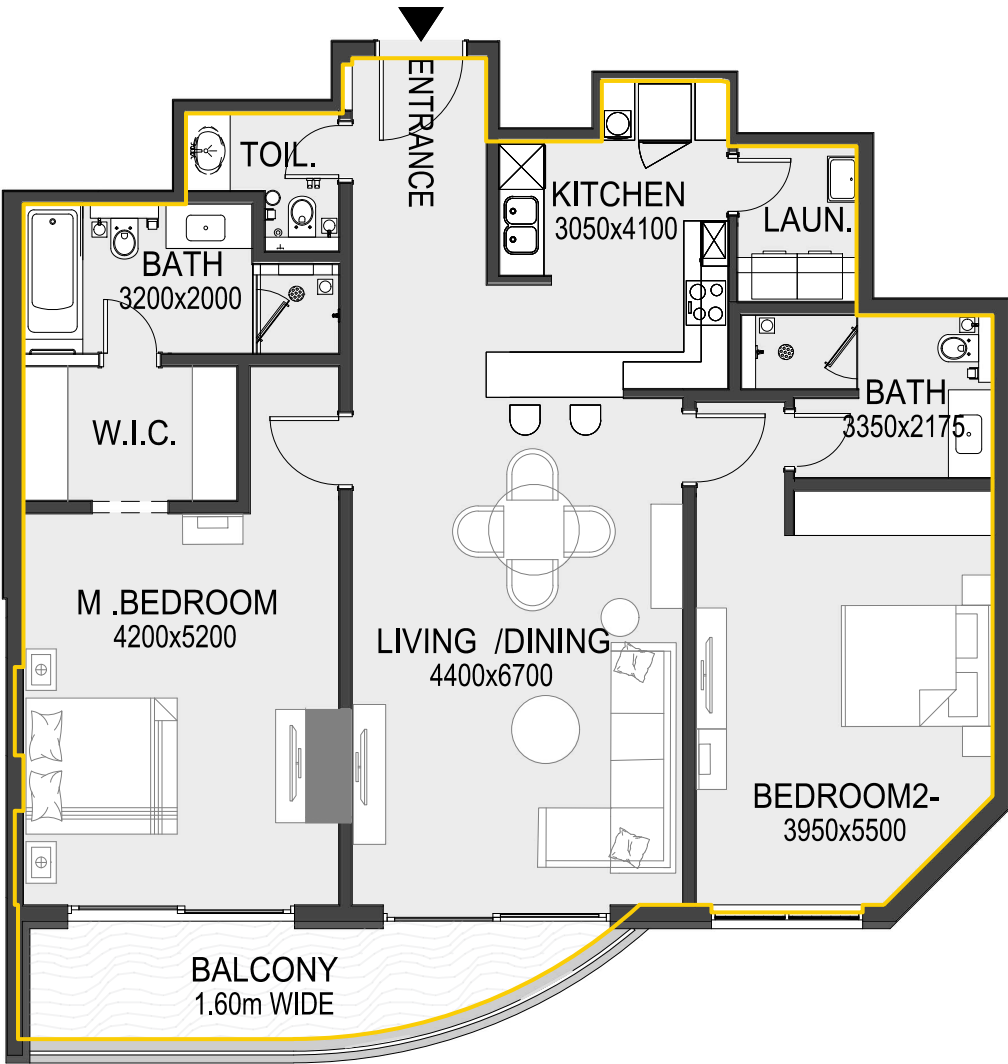

Sl. No	Unit Number	Apartment Type	Unit View	Gross Area (m <sup>2</sup> )	Net Area (m <sup>2</sup> )	Balcony (m <sup>2</sup> )	Components
82	1005	2 BR	Play Ground	139.4 m <sup>2</sup>	129.6 m <sup>2</sup>	9.8 m <sup>2</sup>	2 Bedrooms / 3 Toilets (2 Baths + 1 WC) 1 Living & Dining / 1 Kitchen / 1 Laundry



NOTES



PROJECT TITLE

AZURE RESIDENCE  
[ 21 STOREY RESIDENTIAL TOWER ]

PROJECT LOCATION

AMWAJ ISLANDS

PROJECT OWNER

EXCLUSIVELY SOLD BY  
CARLTON REAL ESTATE

DATE

2025

DRAWING DETAILS

SCALE

1:100

NORTH ARROW



CONTENT

APARTMENT 1005  
DETAILS

SHEET NO.

2