



410


4th FLOOR

AZURE
RESIDENCE

AZURE RESIDENCE



@ AMWAJ ISLANDS

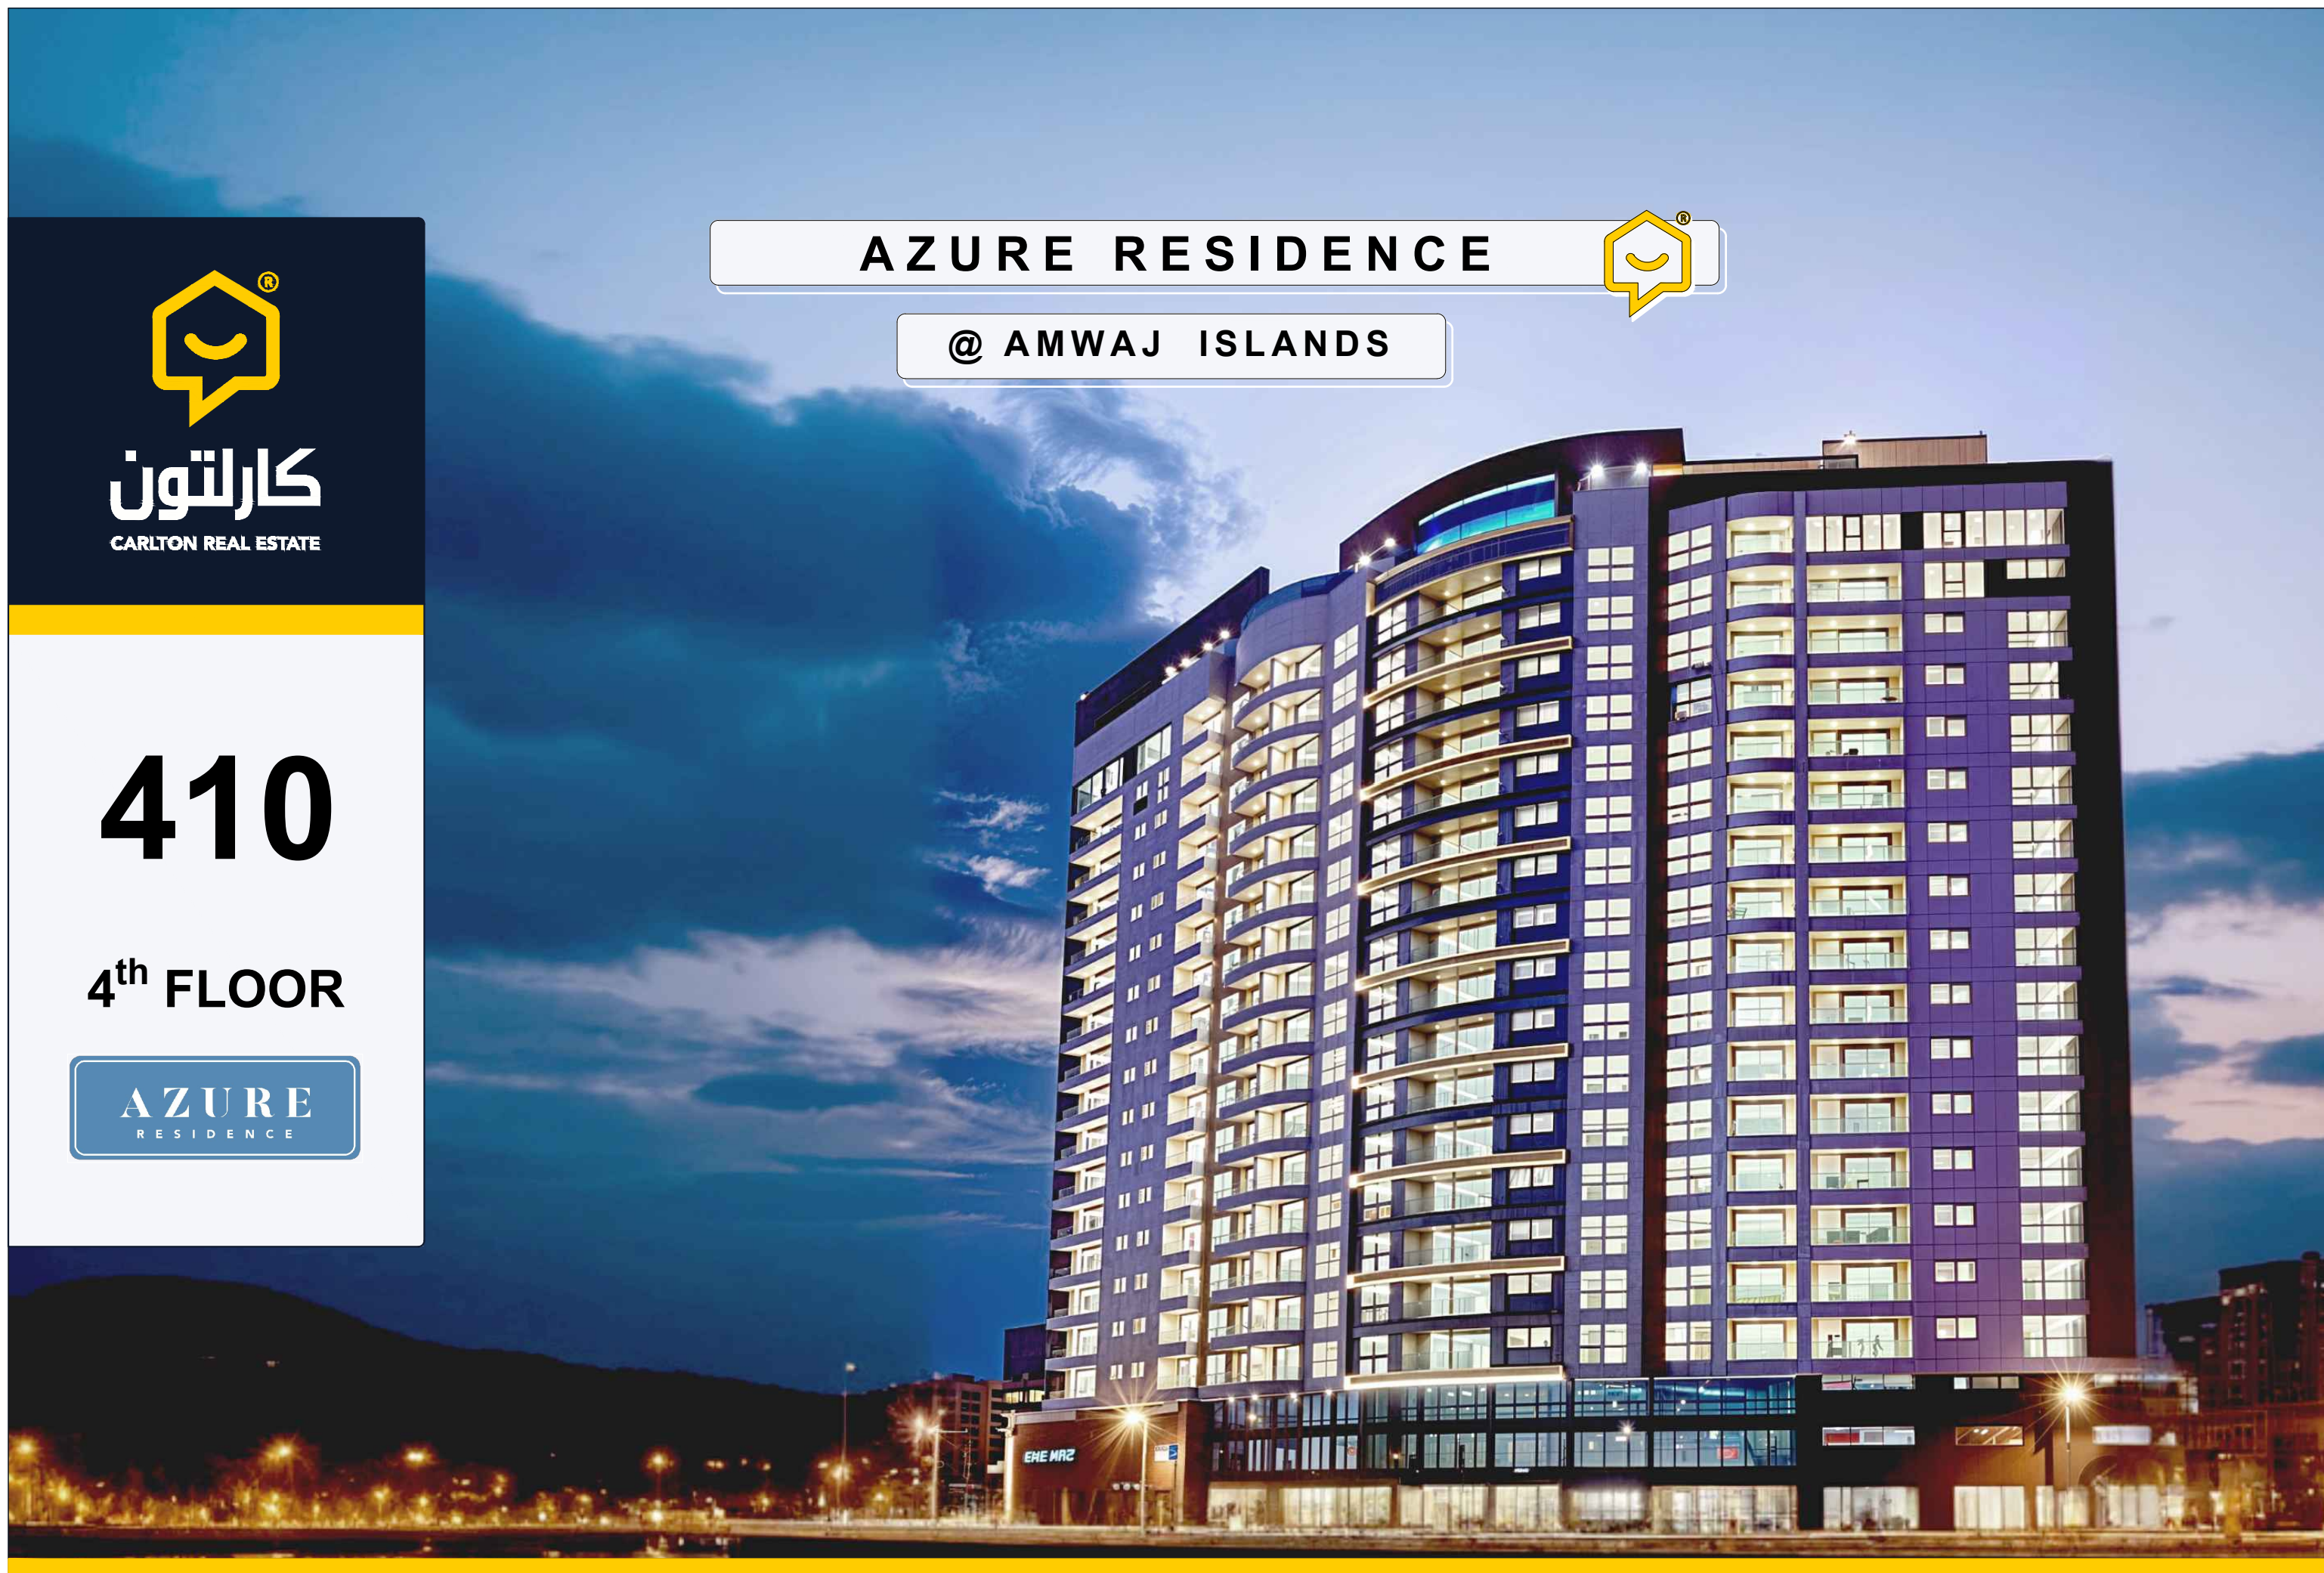

4th FLOOR

AZURE
RESIDENCE

APARTMENT 410
[3 BEDROOMS + MAID]



NOTES



PROJECT TITLE

AZURE RESIDENCE
[21 STOREY RESIDENTIAL TOWER]

PROJECT LOCATION

AMWAJ ISLANDS

PROJECT OWNER

**EXCLUSIVELY SOLD BY
CARLTON REAL ESTATE**

DATE

2025

DRAWING DETAILS

SCALE

1:300

NORTH ARROW



CONTENT

**APARTMENT 410
DETAILS**


SHEET NO.

1

APARTMENT **410**
[3 BEDROOMS + MAID]



4th FLOOR PLAN
SCALE 1 : 1000

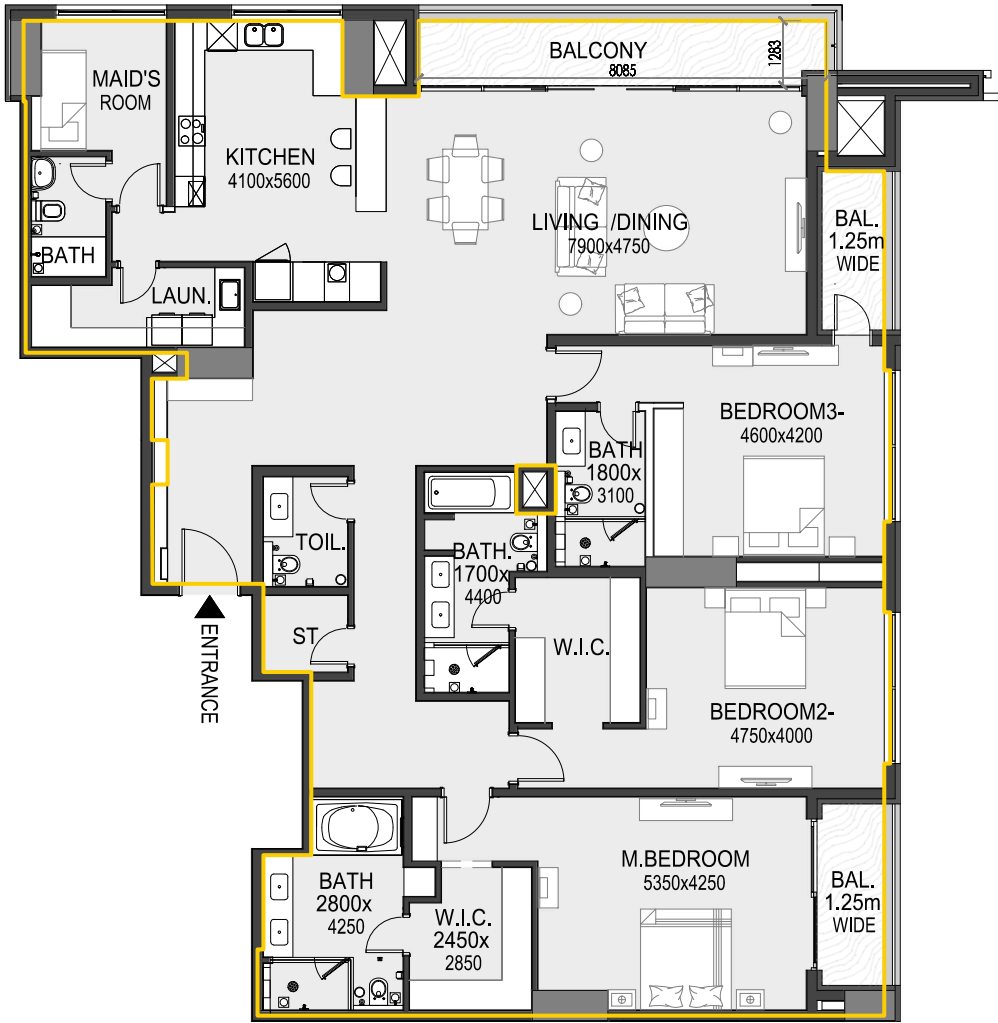

Sl. No	Unit Number	Apartment Type	Unit View	Gross Area (m ²)	Net Area (m ²)	Balcony (m ²)	Components
21	410	3 BR + Maid	Sea View	275.6 m ²	256.8 m ²	18.8 m ²	3 Bedrooms / 1 Maid / 5 Toilets (4 Baths + 1 WC) 1 Living & Dining / 1 Kitchen / 1 Laundry / 1 Store



NOTES



PROJECT TITLE

AZURE RESIDENCE
[21 STOREY RESIDENTIAL TOWER]

PROJECT LOCATION

AMWAJ ISLANDS

PROJECT OWNER

**EXCLUSIVELY SOLD BY
CARLTON REAL ESTATE**

DATE

2025

DRAWING DETAILS

SCALE

1:150

NORTH ARROW



CONTENT

**APARTMENT 410
DETAILS**

SHEET NO.

2