



# 1810


18<sup>th</sup> FLOOR

AZURE  
RESIDENCE

AZURE RESIDENCE



@ AMWAJ ISLANDS

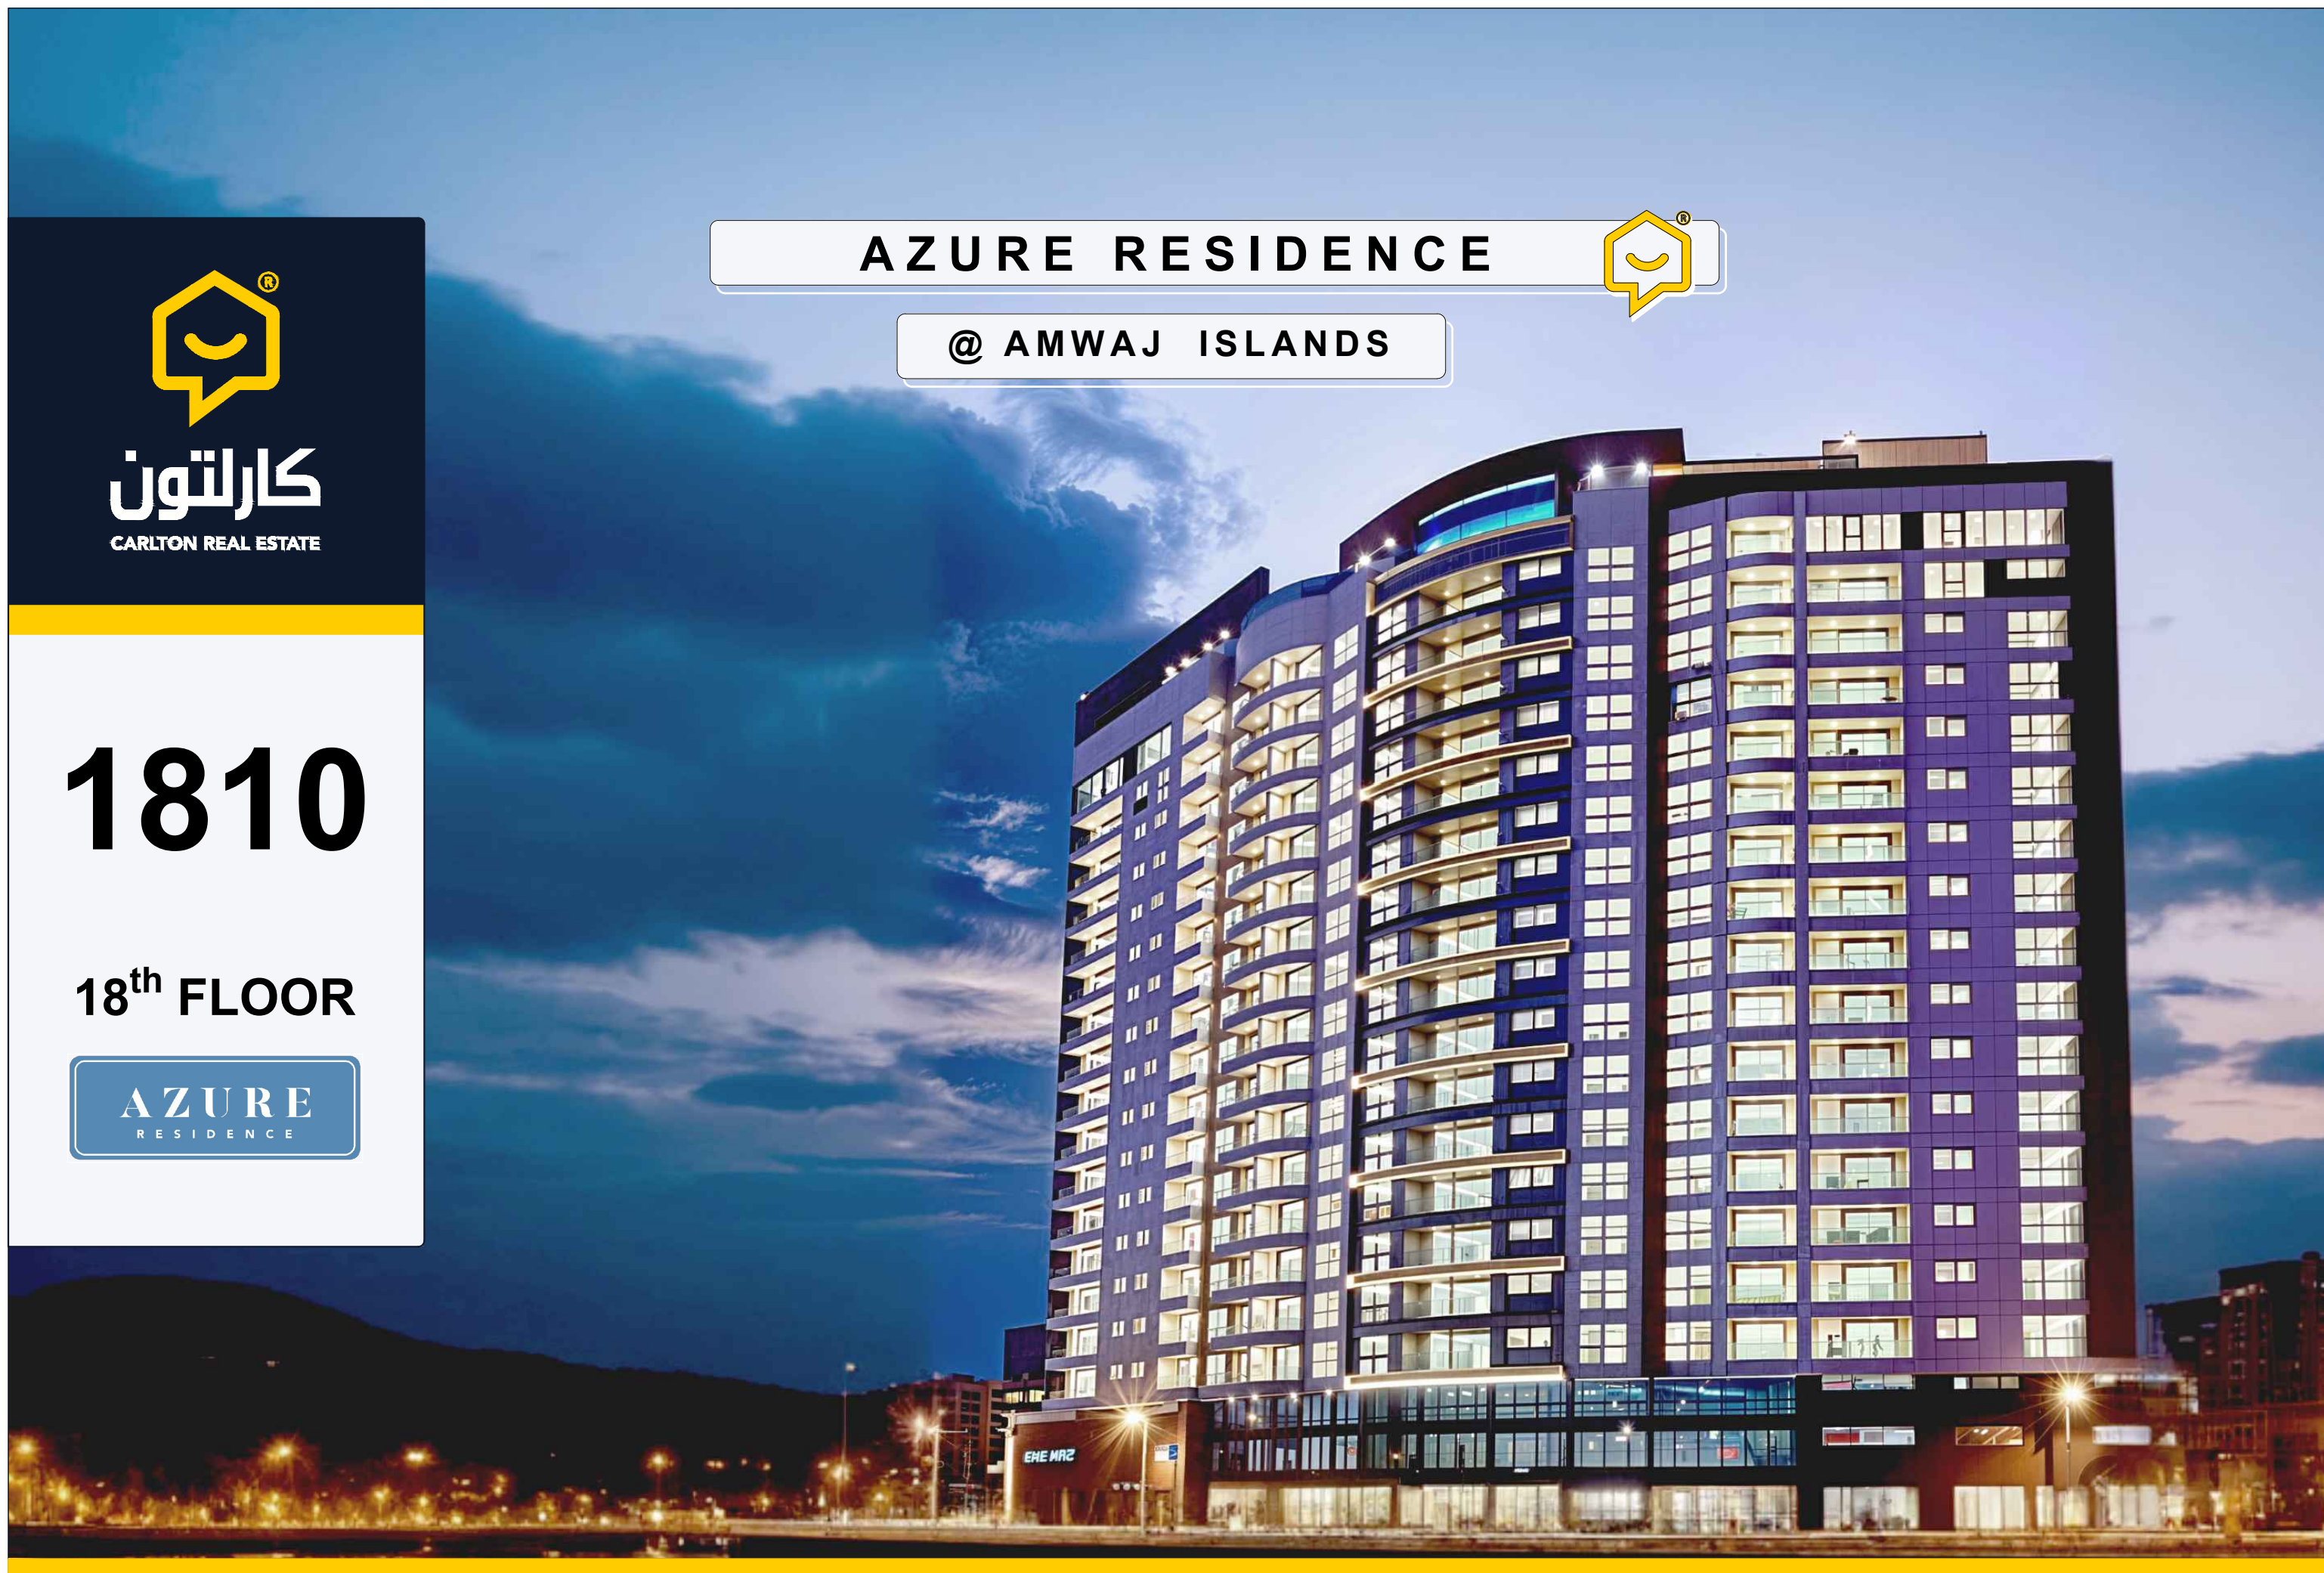



**AZURE**  
RESIDENCE

The floor plan illustrates a complex residential layout with multiple units. Key features include:

- Units:** Numerous individual apartment units are shown, each with its own set of rooms and dimensions.
- Rooms:** Common rooms include Kitchens, Living/Dining areas, Bedrooms, Bathrooms, and Balconies. Some units also feature Laundries, W.I.C.s (Wardrobes/In-Closets), and M.Bedrooms (Master Bedrooms).
- Dimensions:** Room sizes are specified in meters (e.g., 4200x6000, 3800x5000).
- Central Core:** A central area contains a Lift Lobby, Stair 1, Stair 2, and various service rooms like an Elect. Rm. and Store.
- Color Coding:** The plan uses yellow and green to highlight specific sections or units.



**AZURE RESIDENCE**  
[ 21 STOREY RESIDENTIAL TOWER ]

## AMWAJ ISLANDS

**EXCLUSIVELY SOLD BY  
CARLTON REAL ESTATE**

**2025**

SCALE

**1:300**



## APARTMENT 1810

### DETAILS

SHEET NO.


1

APARTMENT **1810**  
[ 1 BEDROOM ]



**18<sup>th</sup> FLOOR PLAN**  
SCALE 1 : 1000

**AZURE**  
RESIDENCE

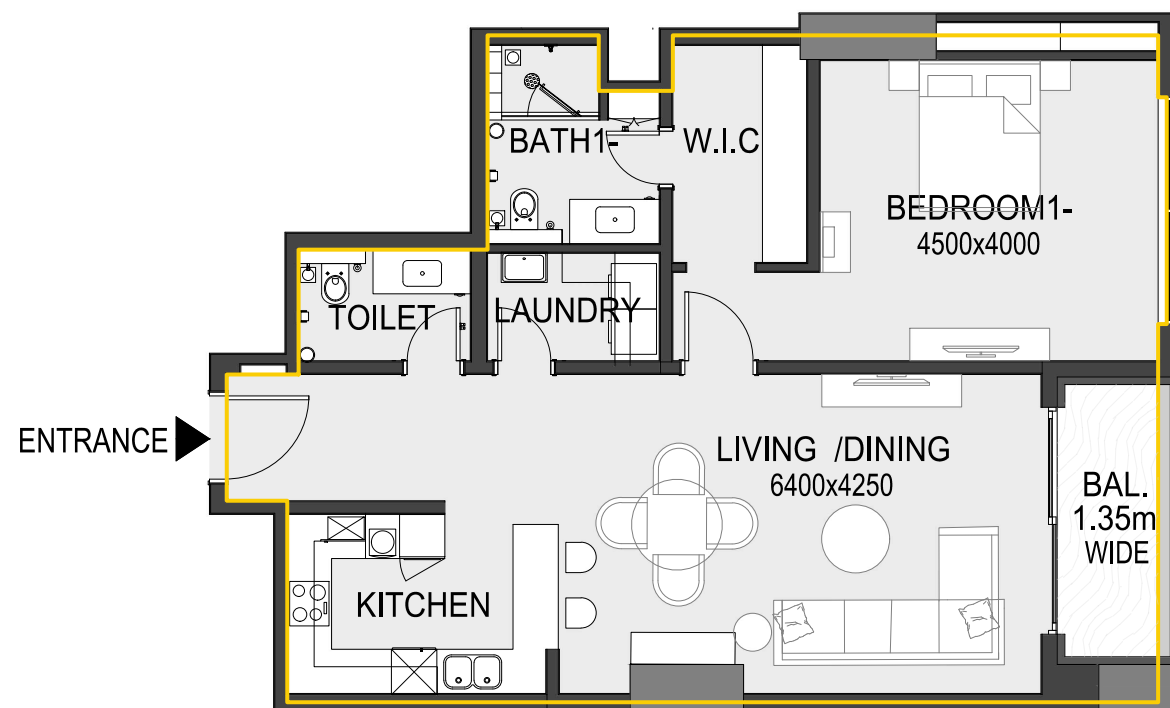

Sl. No	Unit Number	Apartment Type	Unit View	Gross Area (m <sup>2</sup> )	Net Area (m <sup>2</sup> )	Balcony (m <sup>2</sup> )	Components
176	<b>1810</b>	1 BR	Side View	<b>94.5 m<sup>2</sup></b>	89.8 m <sup>2</sup>	4.7 m <sup>2</sup>	1 Bedroom / 2 Toilets (1 Bath + 1 WC) 1 Living & Dining / 1 Kitchen / 1 Laundry



NOTES



PROJECT TITLE

**AZURE RESIDENCE**  
[ 21 STOREY RESIDENTIAL TOWER ]

PROJECT LOCATION

**AMWAJ ISLANDS**

PROJECT OWNER

**EXCLUSIVELY SOLD BY  
CARLTON REAL ESTATE**

DATE

**2025**

DRAWING DETAILS

SCALE

**1:100**

NORTH ARROW



CONTENT

**APARTMENT 1810  
DETAILS**

SHEET NO.

**2**