



# 1703


17<sup>th</sup> FLOOR

AZURE  
RESIDENCE

AZURE RESIDENCE



@ AMWAJ ISLANDS

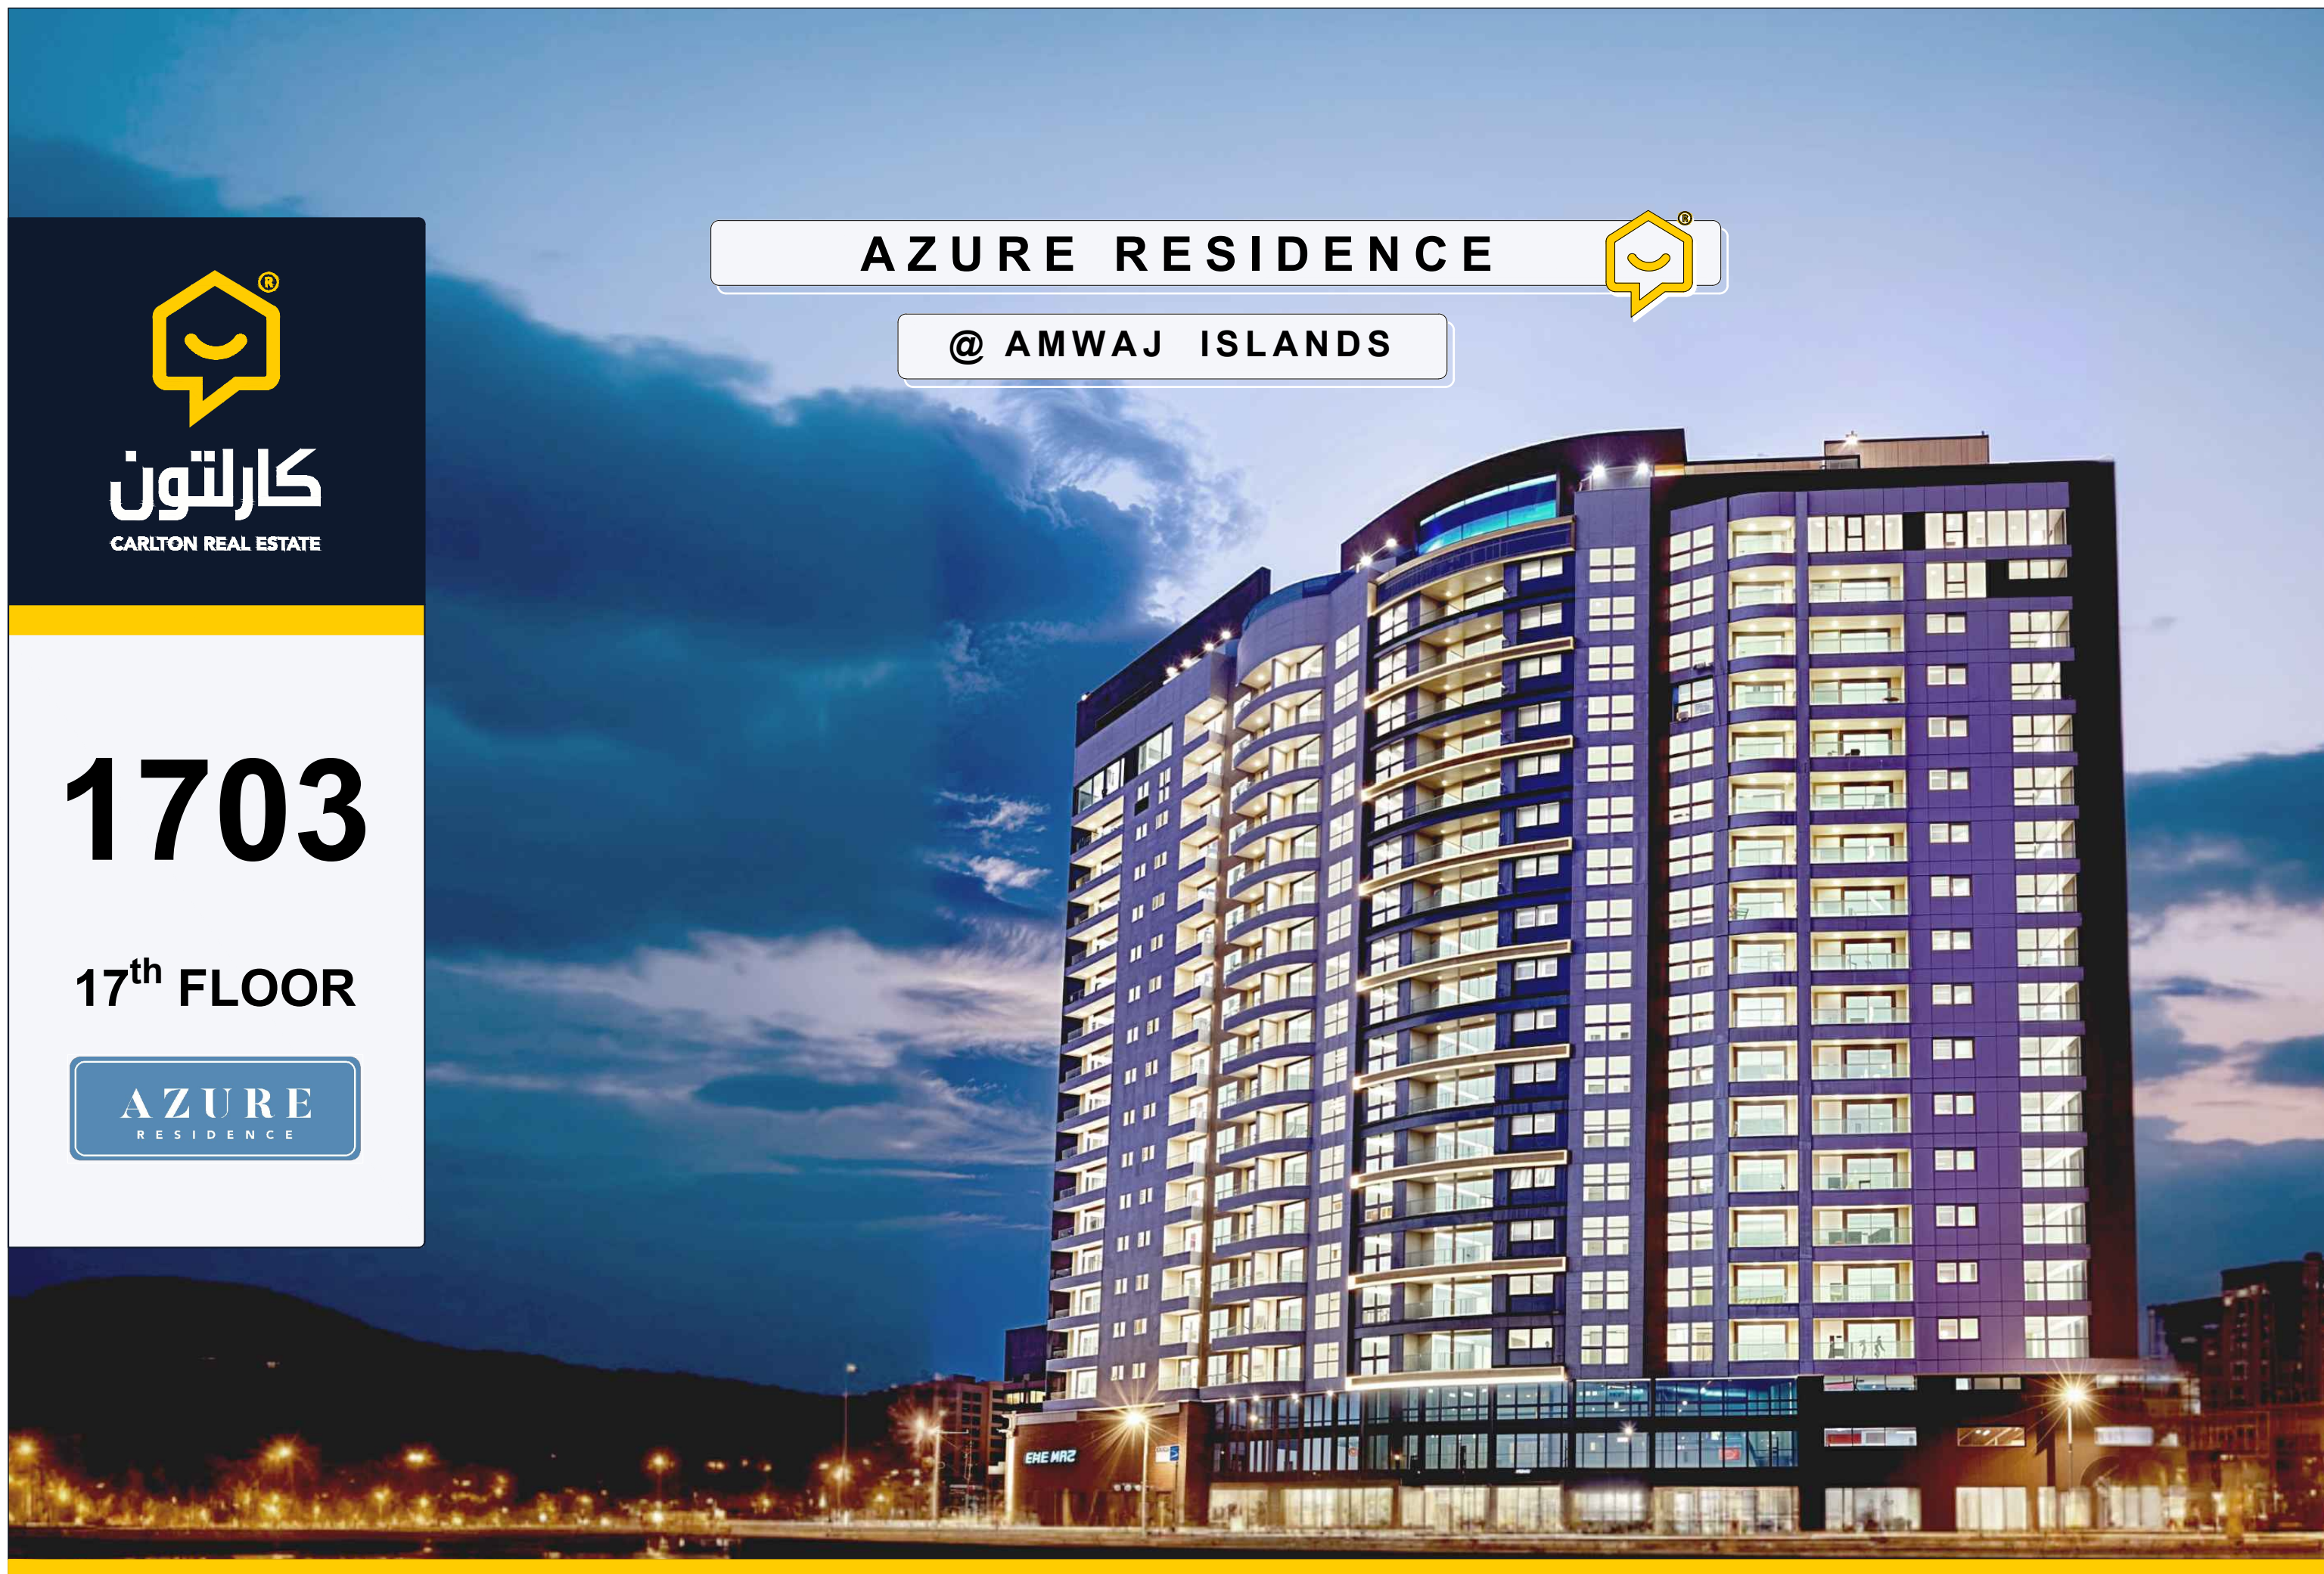



17<sup>th</sup> FLOOR

AZURE  
RESIDENCE

APARTMENT 1703  
[ 2 BEDROOMS+ MAID ]



NOTES



PROJECT TITLE

**AZURE RESIDENCE**  
[ 21 STOREY RESIDENTIAL TOWER ]

PROJECT LOCATION

**AMWAJ ISLANDS**

PROJECT OWNER

**EXCLUSIVELY SOLD BY  
CARLTON REAL ESTATE**

DATE

**2025**

DRAWING DETAILS

SCALE

**1:300**

NORTH ARROW



CONTENT

**APARTMENT 1703  
DETAILS**

SHEET NO.


**1**

# APARTMENT **1703** [ 2 BEDROOMS+ MAID ]



**17<sup>th</sup> FLOOR PLAN**  
**SCALE 1 : 1000** ↗

**A Z U R E**  
RESIDENCE

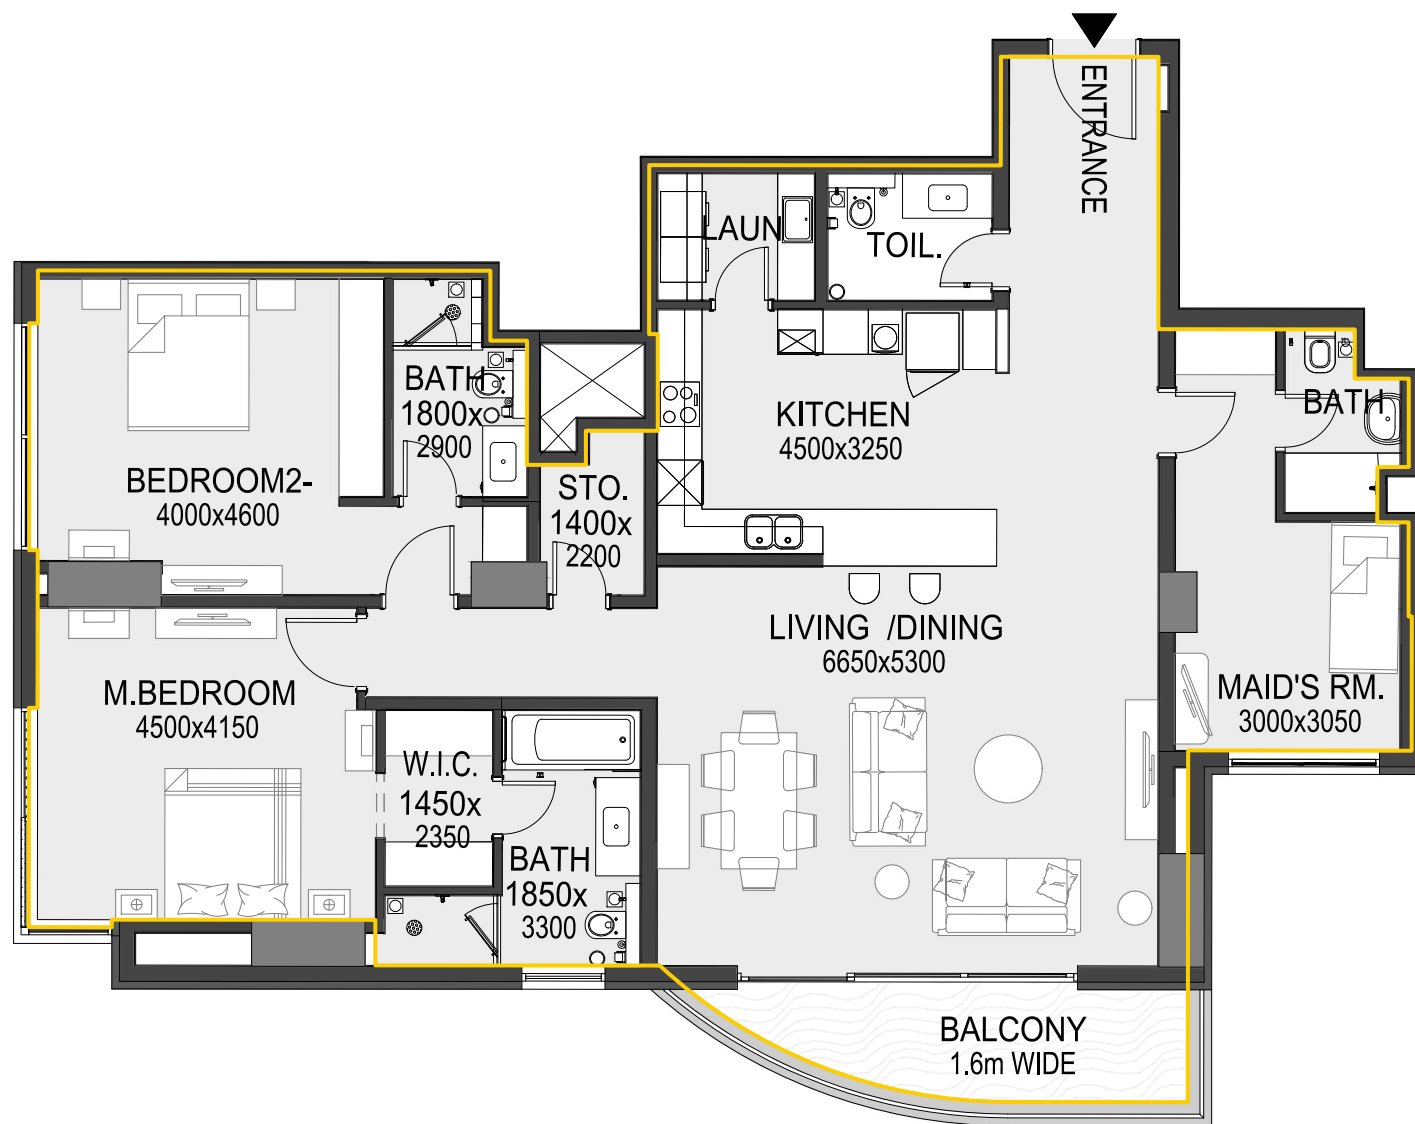

Sl. No	Unit Number	Apartment Type	Unit View	Gross Area (m <sup>2</sup> )	Net Area (m <sup>2</sup> )	Balcony (m <sup>2</sup> )	Components
157	1703	2 BR + Maid	Play Ground	171.3 m <sup>2</sup>	163.1 m <sup>2</sup>	8.2 m <sup>2</sup>	2 Bedrooms / 1 Maid / 4 Toilets (3 Baths + 1 WC) 1 Living & Dining / 1 Kitchen / 1 Laundry / 1 Store



NOTES



PROJECT TITLE

**AZURE RESIDENCE**  
[ 21 STOREY RESIDENTIAL TOWER ]

PROJECT LOCATION

**AMWAJ ISLANDS**

PROJECT OWNER

**EXCLUSIVELY SOLD BY**  
**CARLTON REAL ESTATE**

DATE

**2025**

DRAWING DETAILS

SCALE

**1:100**

NORTH ARROW



CONTENT

**APARTMENT 1703**  
**DETAILS**

SHEET NO.

**2**