



801


8th FLOOR

AZURE
RESIDENCE

AZURE RESIDENCE



@ AMWAJ ISLANDS

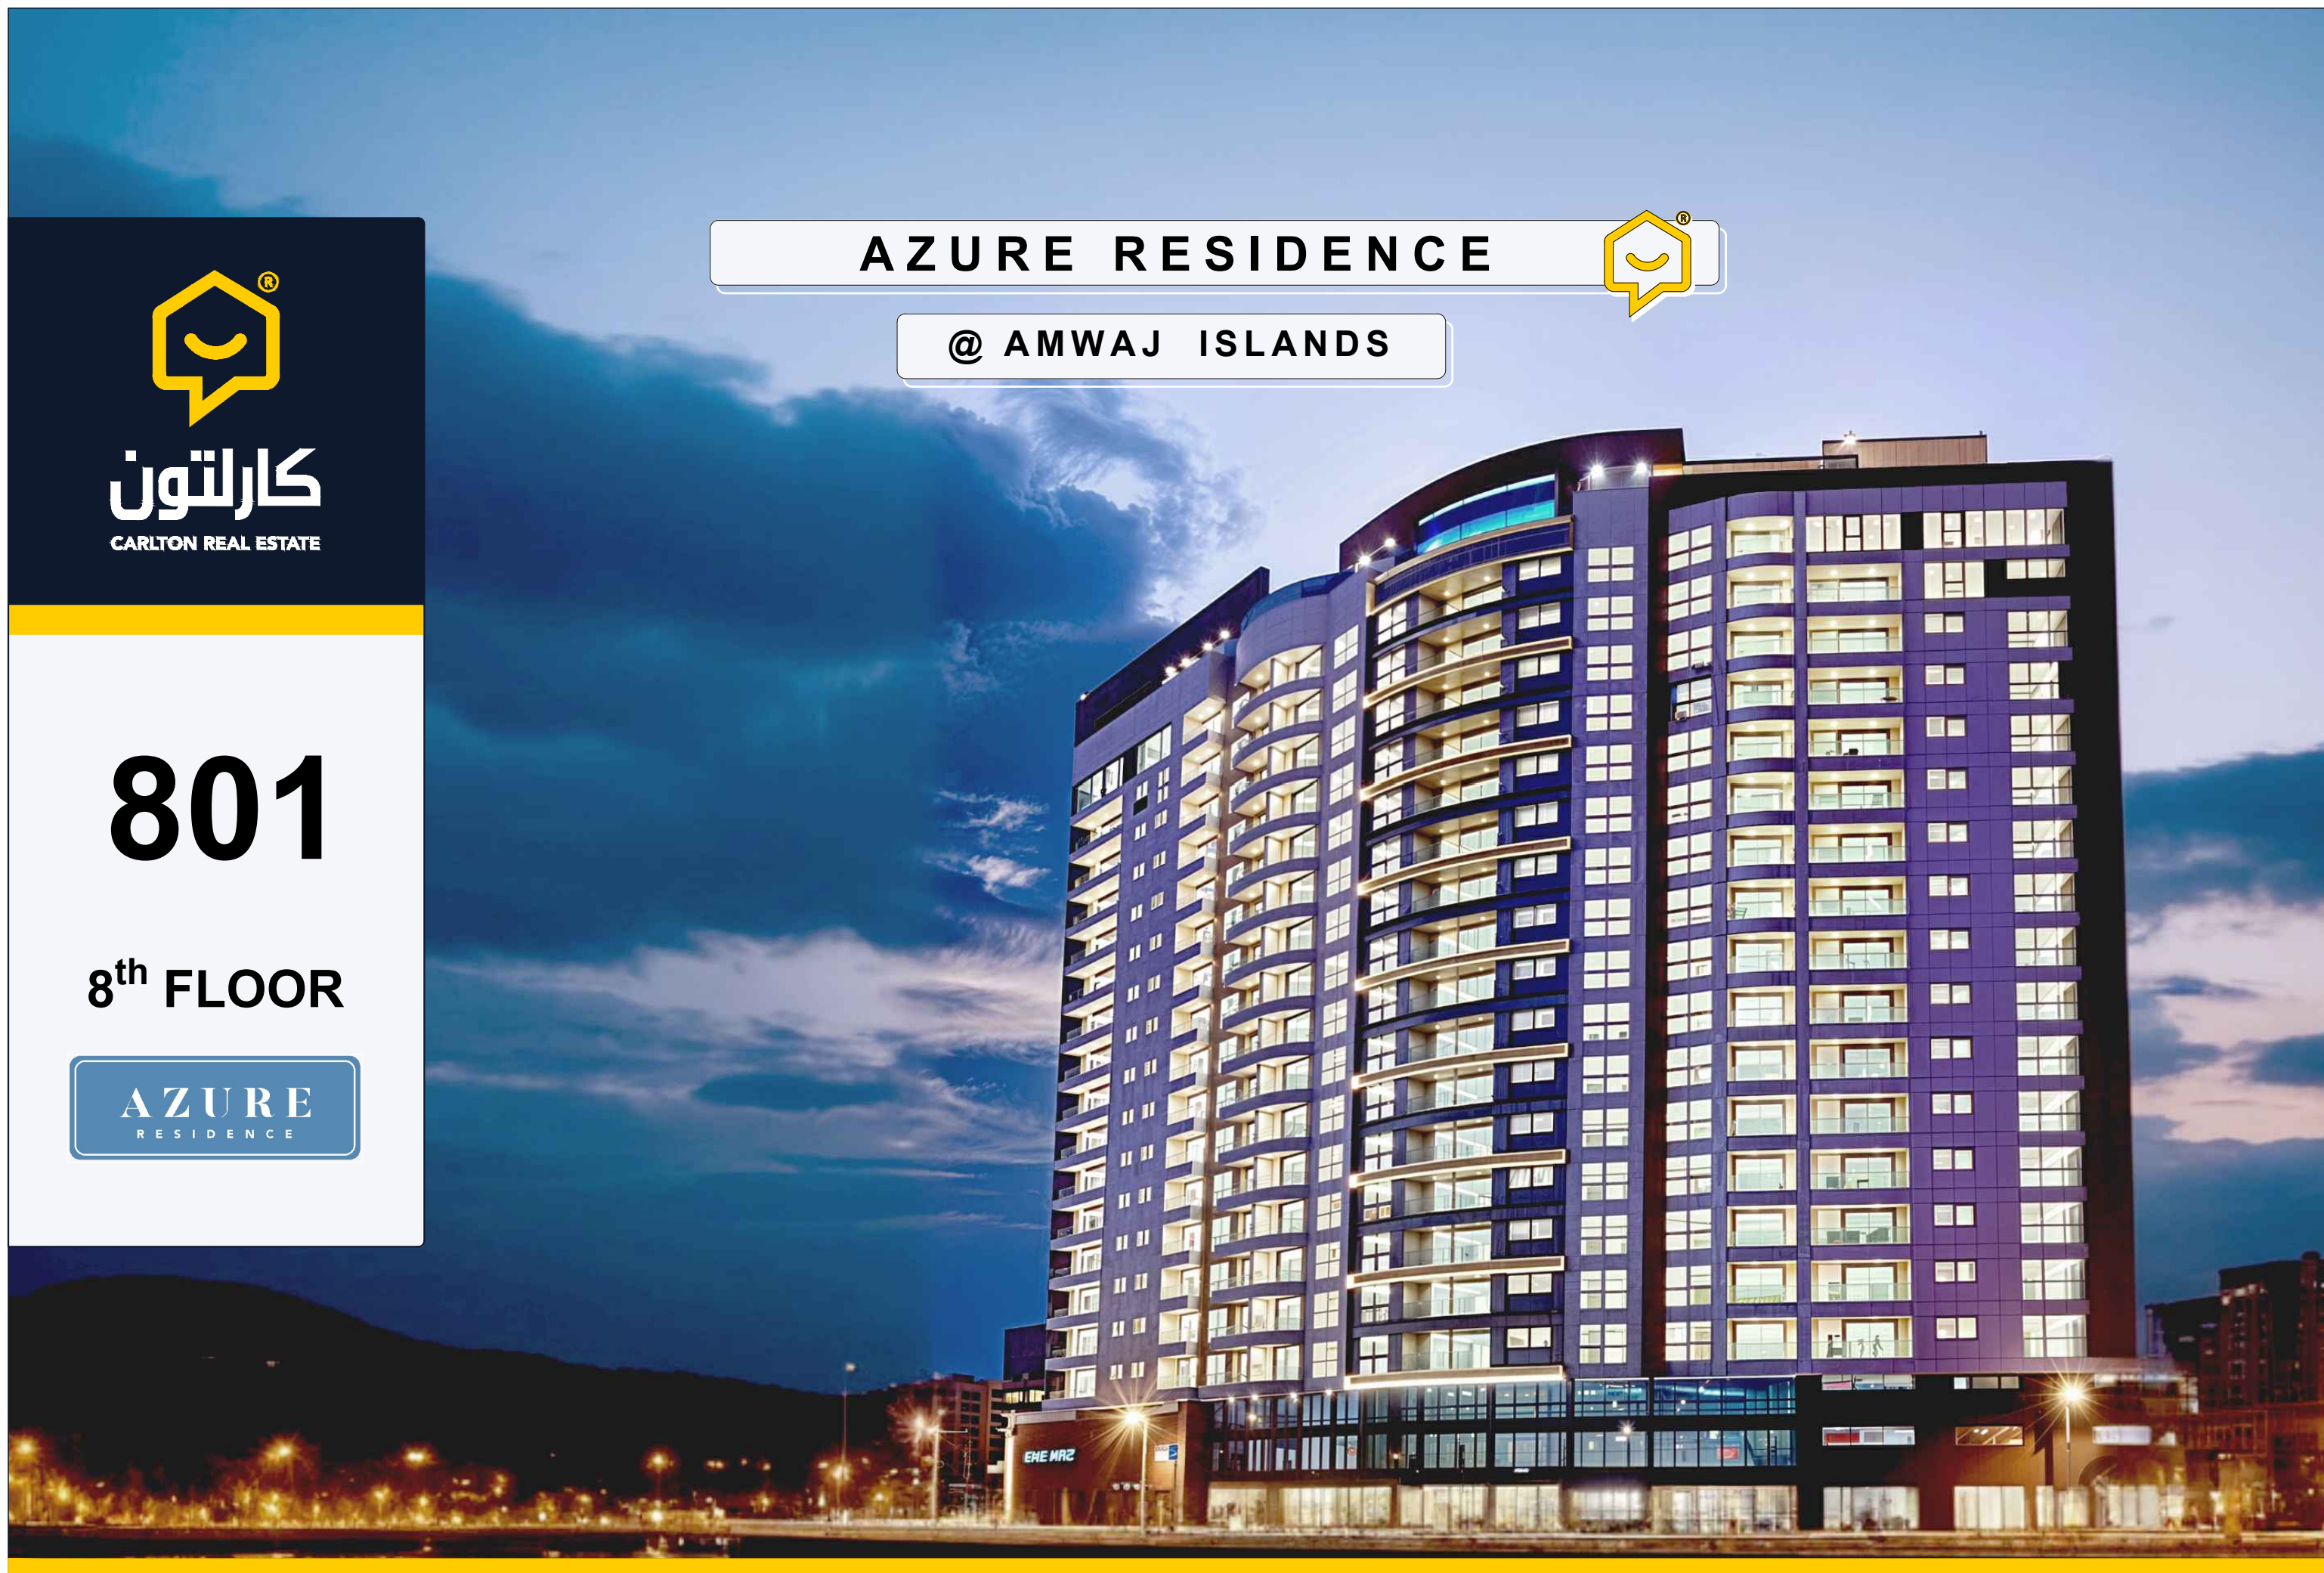

8th FLOOR
[TYPICAL FLOOR]

AZURE
RESIDENCE

APARTMENT 801
[2 BEDROOMS+ MAID]



NOTES



PROJECT TITLE

AZURE RESIDENCE
[21 STOREY RESIDENTIAL TOWER]

PROJECT LOCATION

AMWAJ ISLANDS

PROJECT OWNER

**EXCLUSIVELY SOLD BY
CARLTON REAL ESTATE**

DATE

2025

DRAWING DETAILS

SCALE

1:300

NORTH ARROW



CONTENT

**APARTMENT 801
DETAILS**


SHEET NO.

1

APARTMENT **801**
[2 BEDROOMS+ MAID]



8th FLOOR PLAN
SCALE 1 : 1000

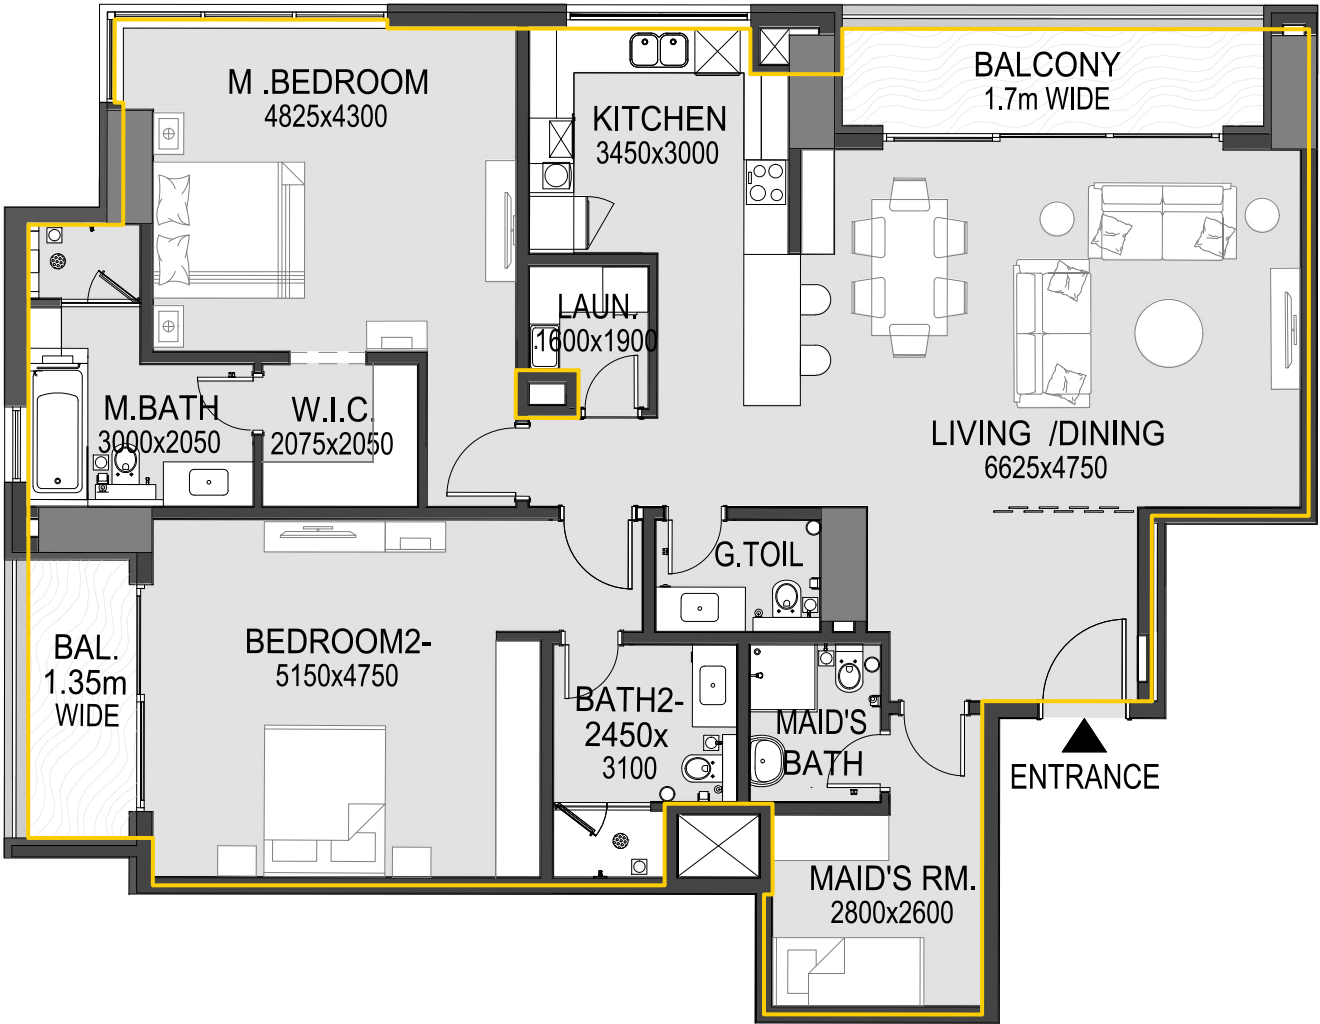

| Sl. No | Unit Number | Apartment Type | Unit View | Gross Area (m ²) | Net Area (m ²) | Balcony (m ²) | Components |
|--------|-------------|----------------|-----------|------------------------------|----------------------------|---------------------------|---|
| 56 | 801 | 2 BR + Maid | Sea View | 174.5 m ² | 161.7 m ² | 12.8 m ² | 2 Bedrooms / 1 Maid / 4 Toilets (3 Baths + 1 WC) 1 Living & Dining / 1 Kitchen / 1 Laundry |



NOTES



PROJECT TITLE

AZURE RESIDENCE
[21 STOREY RESIDENTIAL TOWER]

PROJECT LOCATION

AMWAJ ISLANDS

PROJECT OWNER

**EXCLUSIVELY SOLD BY
CARLTON REAL ESTATE**

DATE

2025

DRAWING DETAILS

SCALE

1:100

NORTH ARROW



CONTENT

**APARTMENT 801
DETAILS**

SHEET NO.

2